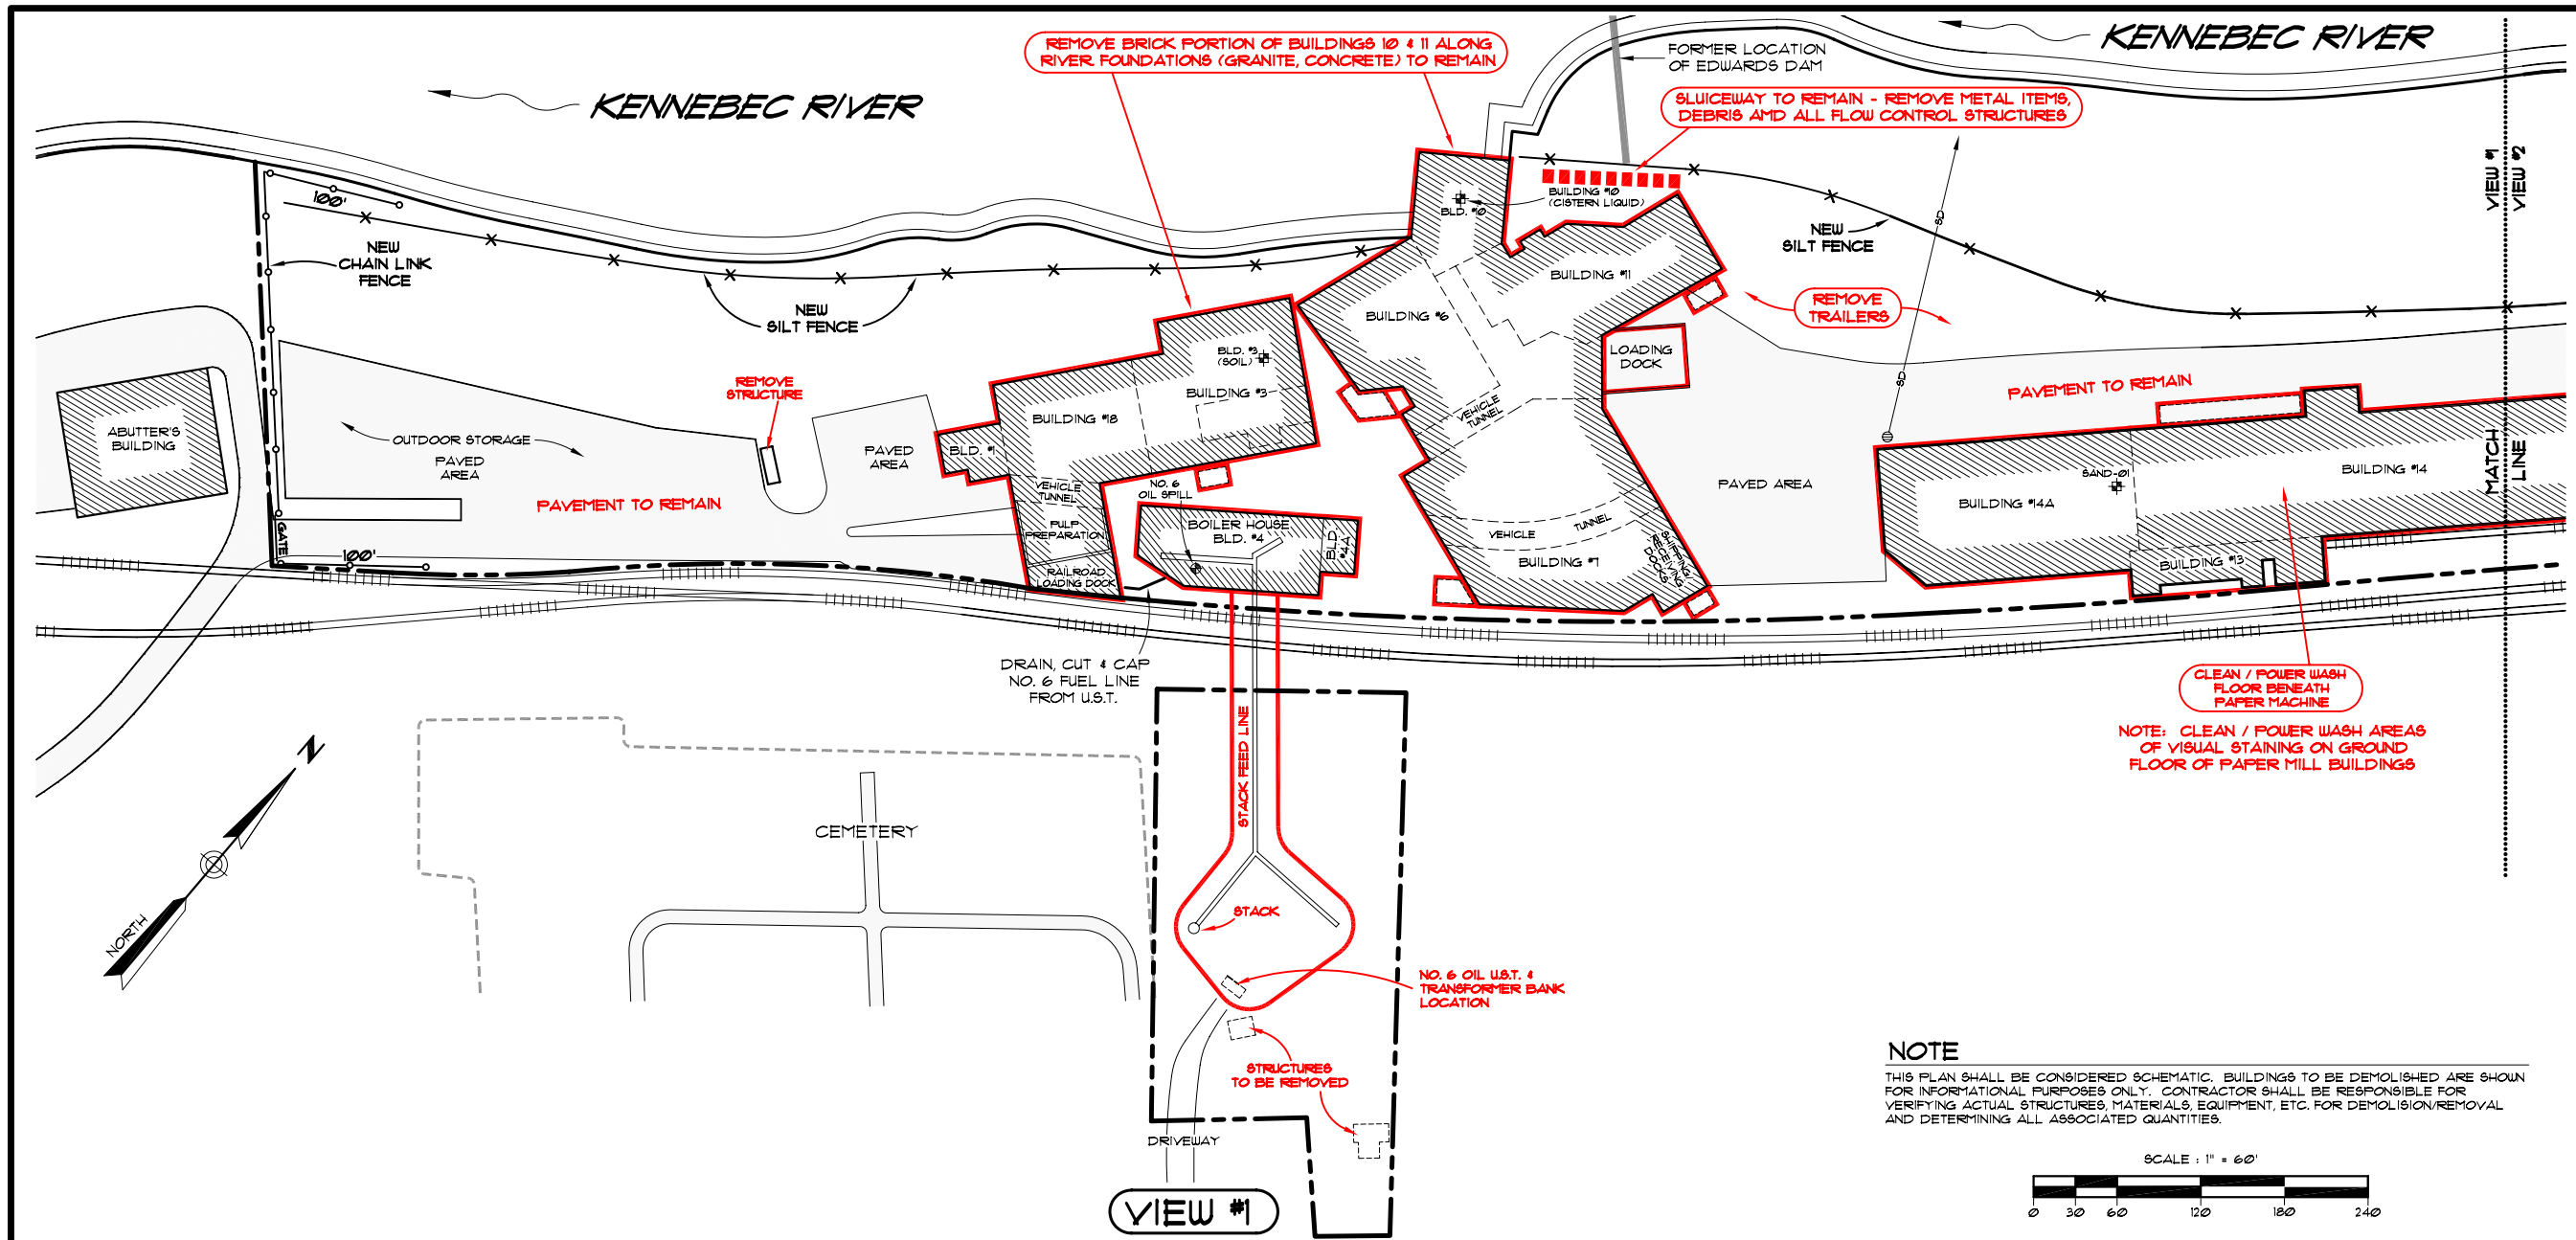

NOTE

THIS PLAN SHALL BE CONSIDERED SCHEMATIC. BUILDINGS TO BE DEMOLISHED ARE SHOWN FOR INFORMATIONAL PURPOSES ONLY. CONTRACTOR SHALL BE RESPONSIBLE FOR VERIFYING ACTUAL STRUCTURES, MATERIALS, EQUIPMENT, ETC. FOR DEMOLISION/REMOVAL AND DETERMINING ALL ASSOCIATED QUANTITIES.

SCALE : 1" = 60'

0 30 60 120 180 240

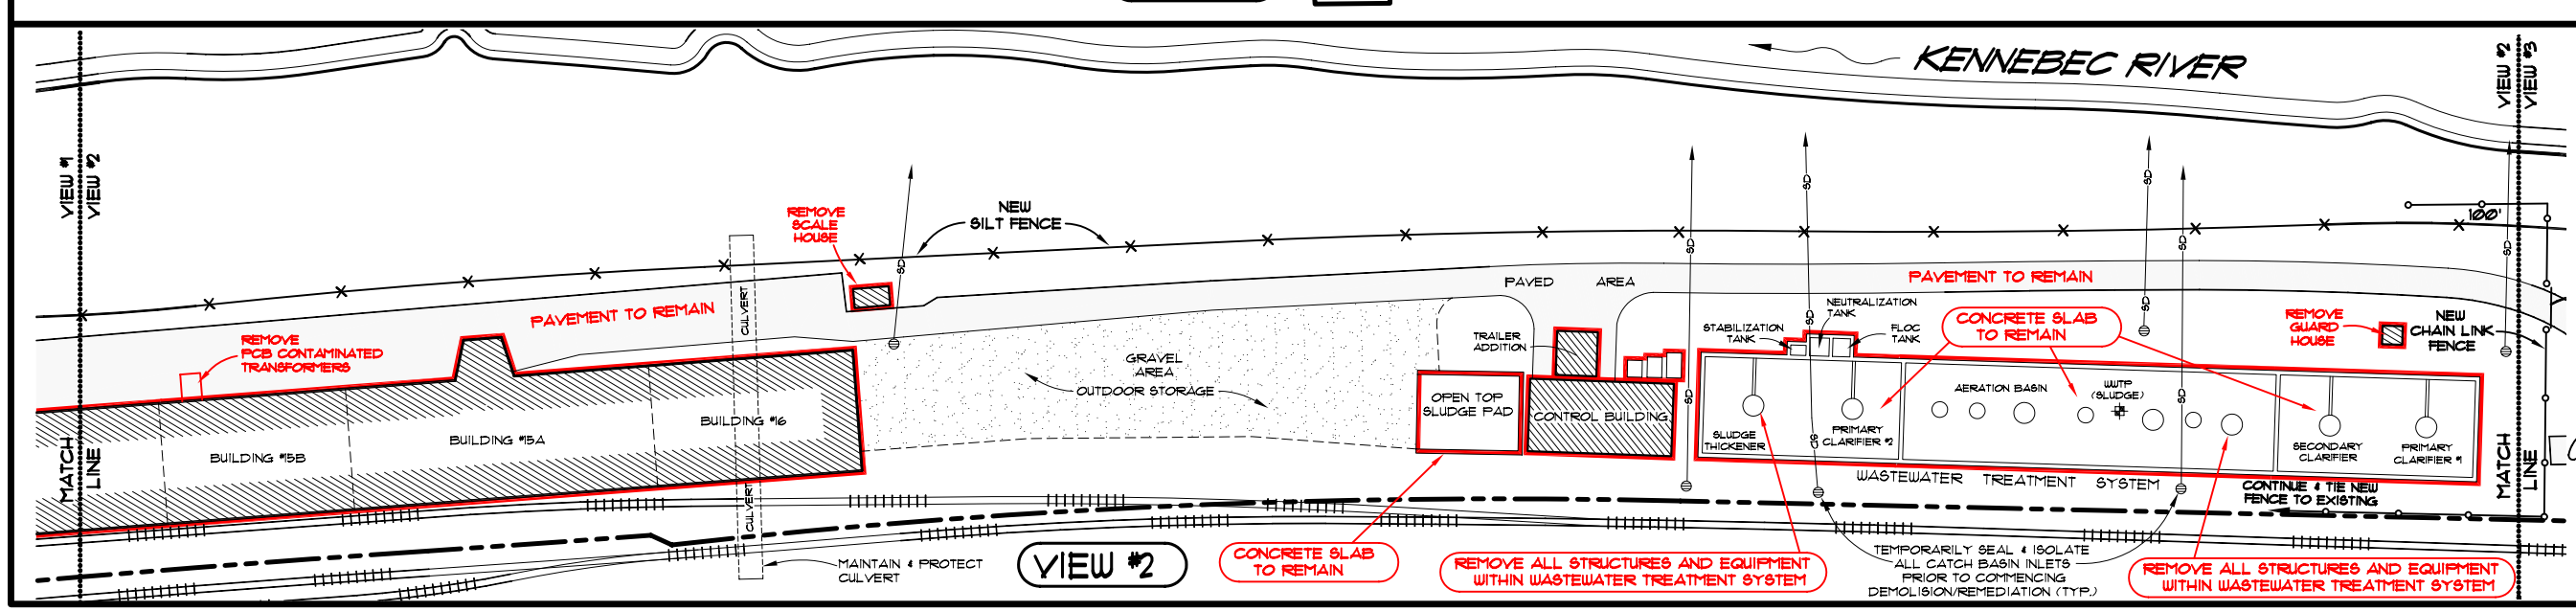

NO.	REVISION	DATE
3	SHOW PROPERTY OPPOSITE RAILROAD	2-2-09
2	REMOVE PAVEMENT FROM DEMOLISION	1-27-09
1	REMOVE CONC. FLOORS FROM CALCS.	12-15-08

SHEET TITLE: SITE SCHEMATIC ADDENDUM #1

SCALE: 1" = 60'

DATE: OCT. 2008

DRAWN BY: PLAN-IT

APPR. BY: JWB

PROJECT: AMERICAN TISSUE FACILITY DEMOLISION

ADDRESS: AUGUSTA, MAINE

CLIENT: CITY OF AUGUSTA

SUMMIT ENVIRONMENTAL
640 MAIN ST.
LEWISTON, MAINE 04240
Tel.: (207) 795-6009
Fax: (207) 795-6128

STATE OF MAINE
JAMES W. BOUQUET
No. 5016
LICENSED PROFESSIONAL ENGINEER

PROJ. #16647

SHEET NUMBER 1A

16647 VOL. dwg