287-5085 Called 6-1-94 M1 L125

SUBSURFACE WASTEWATER DISPOSAL SYSTEM APPLICATION

05224130

PROPERTY ADDRESS

Town Or Plantation: AUGUSTA

Street Division Lot #: EASY ST.

PROPERTY OWNER'S NAME

Last: WILLIAMS First: JEFF

Applicant Name: SAME

Mailing Address of Owner/Applicant (If Different): R.#4 BOX 1104 AUGUSTA, ME. 04330

AUGUSTA PLUMBING PERMIT REGISTERED 2983 TOWN COPY

Date Permit Issued: 5 27 94 $ 45.00 ☐ If Double Fee Charged

Local Plumbing Inspector Signature L.P.I. # 850

OWNER/APPLICANT STATEMENT

I certify that the information submitted is correct to the best of my knowledge and understand that any falsification is reason for the Local Plumbing Inspector to deny a Permit.

Susan Williams 5/27/94

Signature of Owner/Applicant Date

CAUTION: INSPECTION REQUIRED

I have inspected the installation authorized above and found it to be in compliance with the Subsurface Wastewater Disposal Rules.

Local Plumbing Inspector Signature Date Approved 7/9/94

PERMIT INFORMATION

THIS APPLICATION IS FOR:

1. | | NEW SYSTEM
2. |✓| REPLACEMENT SYSTEM
3. | | EXPANDED SYSTEM
4. | | EXPERIMENTAL SYSTEM

SEASONAL CONVERSION

to be completed by the LPI

5. | | SYSTEM COMPLIES WITH RULES
6. | | CONNECTED TO SANITARY SEWER
7. | | SYSTEM INSTALLED - P# _____
| | SYSTEM DESIGN RECORDED AND ATTACHED

IF REPLACEMENT SYSTEM:

YEAR FAILING SYSTEM INSTALLED ?

THE FAILING SYSTEM IS

1. | | BED 3. | | TRENCH ?
2. | | CHAMBER 4. | | OTHER _____

SIZE OF PROPERTY: 170±' x 207±'

ZONING: RURAL

THIS APPLICATION REQUIRES:

1. ☐ NO RULE VARIANCE
2. ☐ NEW SYSTEM VARIANCE
   Attach New System Variance Form
3. ☑ REPLACEMENT SYSTEM VARIANCE
   Attach Replacement System Variance Form
   a. ☑ Requires Local Plumbing Inspector Approval
   b. ☐ Requires State and Local Plumbing Inspector Approval
4. ☐ MINIMUM LOT SIZE VARIANCE

DISPOSAL SYSTEM TO SERVE:

1. ☑ SINGLE FAMILY DWELLING
2. ☐ MODULAR OR MOBILE HOME
3. ☐ MULTIPLE FAMILY DWELLING
4. ☐ OTHER _____ SPECIFY

INSTALLATION IS:

COMPLETE SYSTEM

1. ☐ NON-ENGINEERED SYSTEM
2. ☐ PRIMITIVE SYSTEM (Includes Alternative Toilet)
3. ☐ ENGINEERED (+ 2000 gpd)

INDIVIDUALLY INSTALLED COMPONENTS

4. ☐ TREATMENT TANK (ONLY)
5. ☐ HOLDING TANK _____ GAL.
6. ☐ ALTERNATIVE TOILET (ONLY)
7. ☑ NON-ENGINEERED DISPOSAL AREA (ONLY)
8. ☐ ENGINEERED DISPOSAL AREA (ONLY)
9. ☐ SEPARATED LAUNDRY SYSTEM

TYPE OF WATER SUPPLY

PRIVATE

DESIGN DETAILS (SYSTEM LAYOUT SHOWN ON PAGE 3)

TREATMENT TANK

1. SEPTIC: | | Regular | | Low Profile
2. | | AEROBIC

SIZE N/A GALS.

WATER CONSERVATION

1. ☑ NONE
2. ☐ LOW VOLUME TOILET
3. ☐ SEPARATED LAUNDRY SYSTEM
4. ☐ ALTERNATIVE TOILET
   SPECIFY _____

PUMPING

1. ☐ NOT REQUIRED
2. ☑ MAY BE REQUIRED (DEPENDING ON TREATMENT TANK LOCATION & ELEVATION)
3. ☐ REQUIRED

DOSE: 50 GALS.

CRITERIA USED FOR DESIGN FLOW (BEDROOMS, SEATING) EMPLOYEES, WATER RECORDS, ETC.)

3 BEDROOM

SOIL CONDITIONS USED FOR DESIGN PURPOSES

PROFILE: 3 CONDITION: C

DEPTH TO LIMITING FACTOR: 24"

SIZE RATINGS USED FOR DESIGN PURPOSES

1. ☐ SMALL
2. ☐ MEDIUM
3. ☑ MEDIUM-LARGE
4. ☐ LARGE
5. ☐ EXTRA-LARGE

DISPOSAL AREA TYPE/SIZE

1. ☑ BED 900 Sq. Ft.
2. ☐ CHAMBER _____ Sq. Ft.
   ☐ REGULAR ☐ H-20
3. ☐ TRENCH _____ Linear Ft.
4. ☐ OTHER: _____

DESIGN FLOW: 270 G.P.D. (GALLONS/DAY)

SITE EVALUATOR STATEMENT

On 5/20/94 (date) I conducted a site evaluation for this project and certify that the data reported is accurate. The system I propose is in accordance with the Subsurface Wastewater Disposal Rules.

John A. Philbrick, Licensed Site Evaluator

256 SE#

5/22/94 Date

Approved for use as HHE 200 by Division of Health Engineering 9/87

SUBSURFACE WASTEWATER DISPOSAL SYSTEM APPLICATION

0522 4130

Town, City, Plantation: AUGUSTA

Street, Road, Subdivision: EASY ST.

Owner's Name: JEFF WILLIAMS

SITE PLAN

Scale: 1" = 50 Ft. or as shown

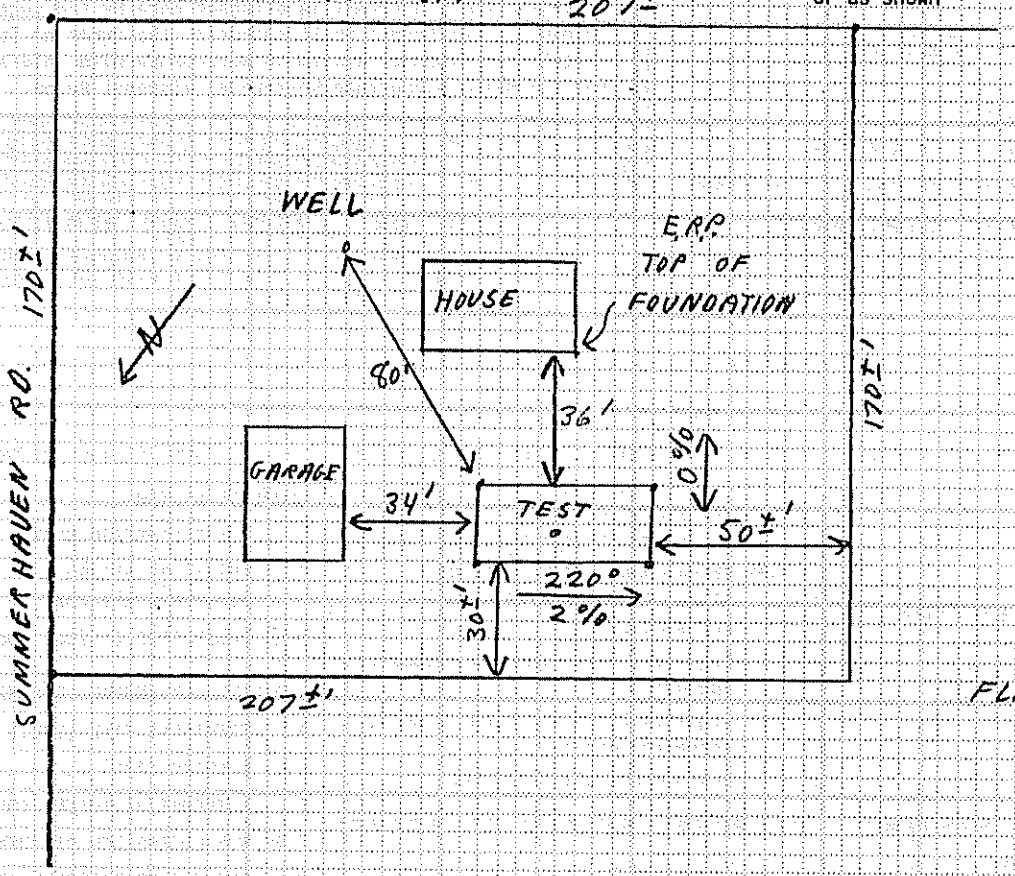

SITE LOCATION PLAN
(Attach Map from Maine
for New System Variance)

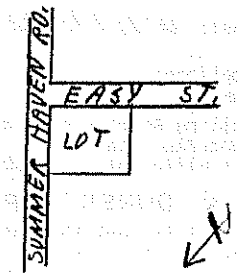

SOIL DESCRIPTION AND CLASSIFICATION

(Location of Observation Holes Shown Above)

Observation Hole 1 ☑ Test Pit ☐ Boring

2½ " Depth of Organic Horizon Above Mineral Soil

Inches	Texture	Consistency	Color	Mottling
0	SANDY	FRIABLE	DARK BR.	NONE
6	LOAM		YELLOW BR.	
10	LOAMY SAND			
15				
20		FIRM	GRAY	COMMON DISTINCT
30				
40				
50				

Depth Below Mineral Surface

Soil Profile	Classification Condition	Slope	Limiting Factor	
3	C	0 %	24"	☑ Ground Water ☑ Restr. Layer ☐ Bedrock

Observation Hole _____ ☐ Test Pit ☐ Boring

_____" Depth of Organic Horizon Above Mineral Soil

Inches	Texture	Consistency	Color	Mottling
0				
6				
10				
15				
20				
30				
40				
50				

Depth Below Mineral Surface

Soil Profile	Classification Condition	Slope	Limiting Factor	
		%		☐ Ground W ☐ Restr. L ☐ Bedrock

Site Evaluator Signature

256
SE#

5/22/94
Date

Approved for use
HHE 200 by Divis
Health Engineeri

Page

SUBSURFACE WASTEWATER DISPOSAL SYSTEM APPLICATION

05224130

Town, City, Plantation	Street, Road, Subdivision	Owner's Name
AUGUSTA	EASY ST.	JEFF WILLIAMS

SUBSURFACE WASTEWATER DISPOSAL PLAN

Scale: 1" = 20 Ft. or as shown

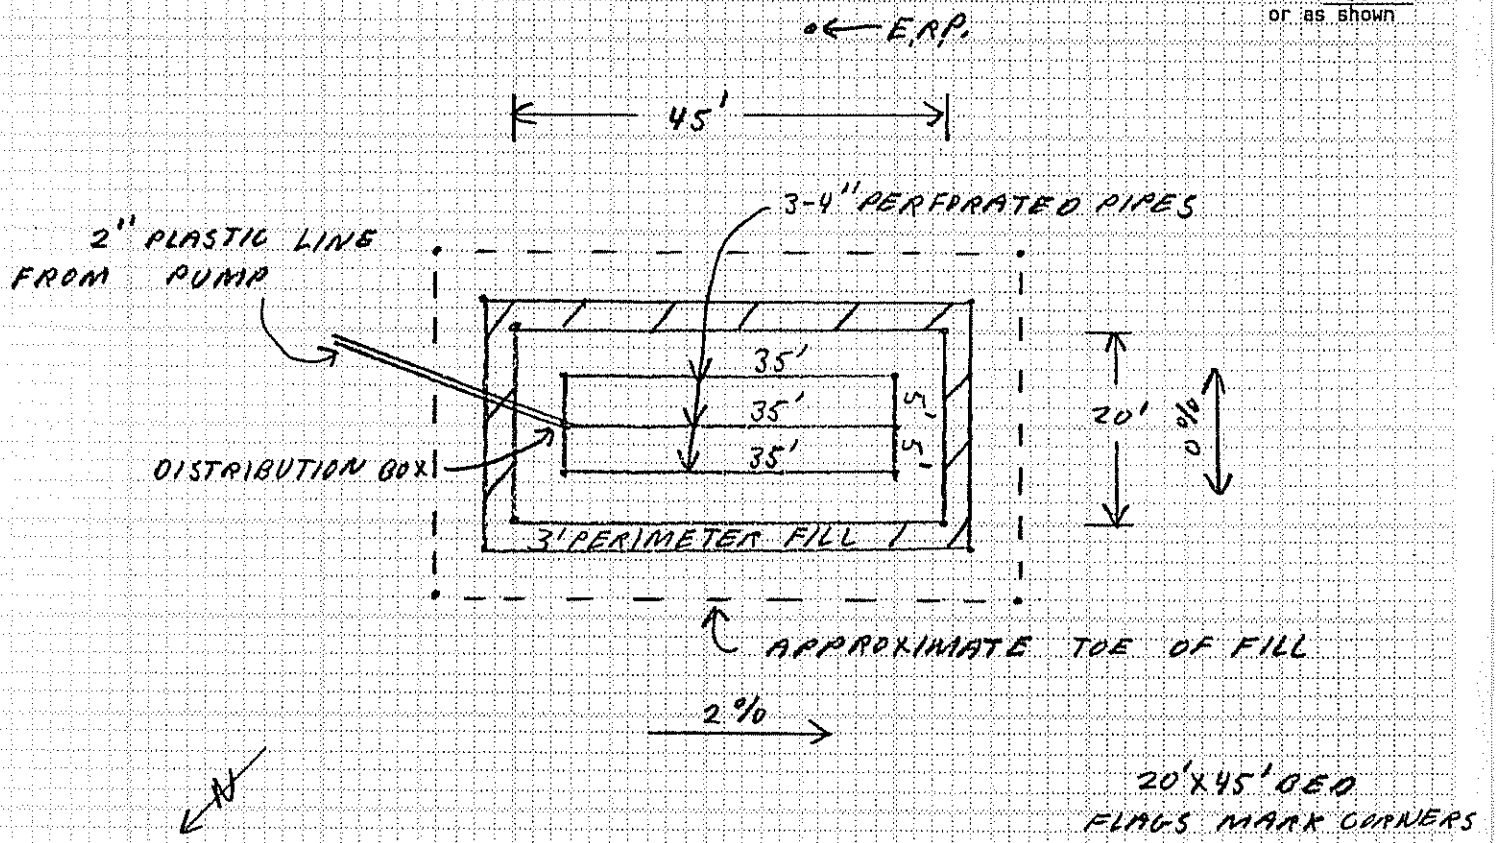

FILL REQUIREMENTS		CONSTRUCTION ELEVATION		ELEVATION REFERENCE POINT
Depth of Fill (Upslope)	12"	Reference Elevation is	0"	E.R.P. IN TOP OF FOUNDATION
Depth of Fill (Downslope)	17"	Bottom of Disposal Area	-38"	ON HOUSE.
		Top of Distribution Lines or Chambers	-27"	

DISPOSAL AREA CROSS SECTION

Scale:
Vertical: 1 inch = 5 Ft.
Horizontal: 1 inch = 10 Ft.

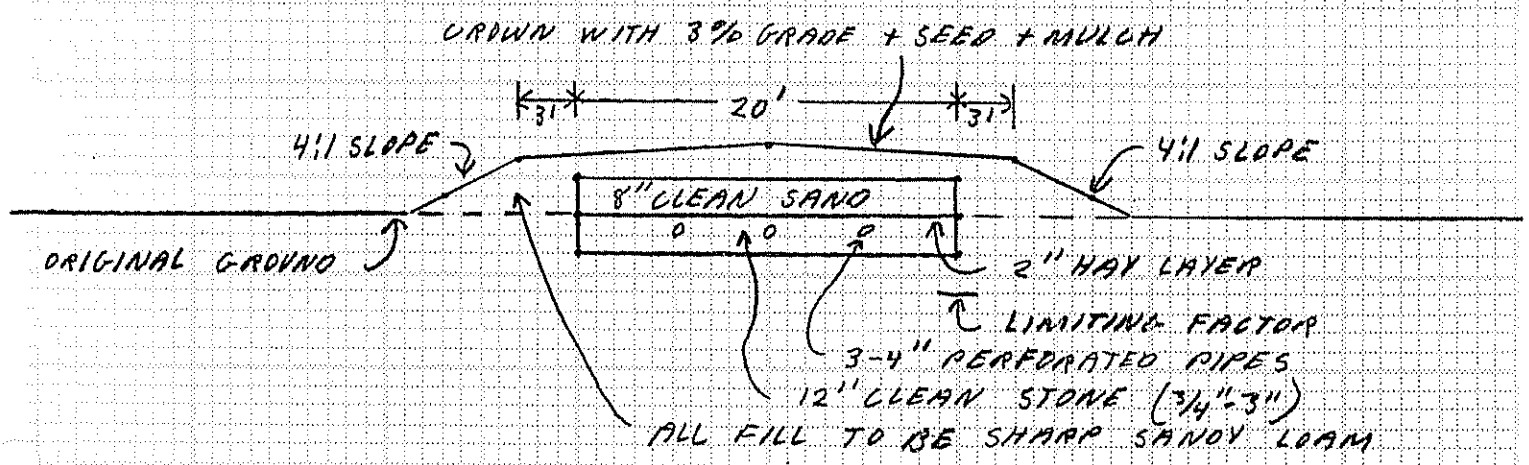

Site Evaluator Signature	SE#	Date
[signature]	256	5/22/94

Approved for use as HHE 200 by Division of Health Engineering 9/87

REPLACEMENT SYSTEM VARIANCE REQUEST

THE LIMITATIONS OF THE REPLACEMENT SYSTEM VARIANCE REQUEST

This form shall be attached to an application for the proposed replacement system which does not comply with the Rules. The LPI shall review the Replacement System Variance Request and Application and may approve the Request if all of the following requirements can be met, and the variance(s) requested fall within the limits of LPI's authority.

1. The proposed design meets the definition of a Replacement System from the rules.
2. A system cannot be designed and installed in total compliance with the Rules.
3. The design flow is less than 500 GPD.
4. There will be no change in use of the structure.
5. The replacement system is determined by the Site Evaluator and LPI to be the most practical method to treat and dispose of the wastewater.

GENERAL INFORMATION

Town of AUGUSTA

Permit No. _____ E

Date Permit Issued _____ MONTH/DAY/YEAR

Property Owner's Name: JEFF WILLIAMS Tel. No. _____

System's Location: EASY ST. STREET

AUGUSTA TOWN Maine 04330 ZIP

Property Owner's Address: R#4 BOX 1104 STREET
(If different from above)

AUGUSTA TOWN ME STATE 04330 ZIP

SPECIFIC INSTRUCTIONS TO THE:

LPI:

If any of the variances exceed your approval authority and/or do not meet all of the requirements listed under the Limitations Section above, they you are to send this Replacement System Variance Request, along with the Application, to the Department for review and approval consideration before issuing a Permit. (See reverse side for Comments Section and your signature.)

SITE EVALUATOR:

If after completing the Application, you find that a variance for the proposed replacement system is needed, then complete the Replacement Variance Request with your signature on reverse side of form.

PROPERTY OWNER:

It has been determined by the Site Evaluator that a variance to the Rules is required for the proposed replacement system. This variance request is due to physical limitations of the site and/or soil conditions. Both the Site Evaluator and the LPI have considered the site/soil restrictions and have concluded that a replacement system in total compliance with the Rules is not possible.

The OWNER shall sign this statement. Therefore, having read both this Replacement Variance Request and the attached Application, I understand that the proposed system is not in total compliance with the Rules and hereby release all those concerned with this Variance, provided they have performed their duties in a reasonable and proper manner.

_____

VARIANCE CATEGORY	VARIANCE REQUESTED	LIMIT OF LPI'S APPROVAL AUTHORITY		VARIANCE REQUESTED TO:	
SOILS					
Soil Profile 3	Ground Water Table	to 6"			Inches
Soil Condition	Restrictive Layer	to 6"			Inches
from HHE-200 C	Bedrock	to 10"			Inches
SETBACK DISTANCES (IN FEET)	FROM:	TREATMENT TANK	DISPOSAL AREA	TREATMENT TANK	DISPOSAL AREA
Potable Water Supplies	1. Well: >2000 gal/day	100'	300'		
	2. Well: < 2000 gal/day				
	a. Neighbor's	50'[a]	60'[a]		
	b. Property Owner's	25'	50'	50	60
	3. Water Supply Line	See note 'c'			
Waterbodies	1. Perennial	50'	60'		
	2. Intermittent	15'	20'		
	3. Manmade drainage ditch	10'	15'		
Downhill Slope	Greater than 3:1 (33%)	5'[c]	10'[c]		
Buildings	1. With Basement	5'	10'		
	2. Without Basement	5'	10'		
Property Line		4'	5'		

OTHER

1. Fill extension Grade—to 3:1
2.
3.

Footnotes:

a. This setback distance cannot be reduced by variance. See Table 6-2.
b. Written Permission from the owner of a well is required when a replacement system will be located less than 100 feet but closer to th well than the system it is replacing.
c. Sufficient distance shall be maintained to assure that the toe of the fill does not extend to the 3:1 slope.

SITE EVALUATOR'S SIGNATURE — DATE 5/22/94

LPI STATEMENT

I, Gary R. Little, LPI for the Town of Augusta have conduct an on-site inspection for the proposed replacement system and have determined to the best of my knowledge, that it cannot be installed in fo compliance with the Rules, applicable Municipal Wastewater Disposal Ordinances, or the Local Shoreland Zoning Ordinance. As a result my review of the Replacement System Variance Request, the Application, and my on-site investigation, I (check and complete either a or b his approval, he shall list his reasons for denial in Comments Section below and return to the applicant.

☑ a. (☑ approve, ☐ disapprove) the variance request based on my authority to grant this variance. Note: If the LPI does not gi

—OR—

☐ b. find that one or more of the requested Variances exceeds my approval authority as LPI. I (☐ recommend ☐ do not recommend) Department's approval of the variances. Note: If the LPI does not recommend the Department's approval, he shall state his reaso in Comments Section below as to why the proposed replacement system is not being recommended.

Comments:

LPI'S SIGNATURE — DATE 5/27/94

FOR USE BY THE DEPARTMENT ONLY

The Department has reviewed the variance(s) and (☐ does ☐ does not) give its approval. Any additional requirements or reasons for the Variance denial, are given in the attached letter.