DATE 12-13-73
NUMBER OF BEDROOMS 3
SIZE OF SEPTIC TANK 1000 GAL.
TYPE OF SOIL SAND + CLAY

OWNER ROYAL KIMBALL CORP Kimball
STREET 328 MAIN. AVE
CITY FARMINGDALE MAINE
TEL. NUMBER 582-7400

Test Performed by
Robert Gowell
Local Plumbing Inspector's Signature
G. L. Smith

LOCATION OF PROPOSED INSTALLATION
STREET DOSTIE DEVELOPMENT
CITY Augusta MAINE
TEL. NUMBER

SKETCH: LOCATION OF BUILDING DISPOSAL SYSTEM, TERRAIN FEATURES, PERCOLATION HOLES, WATER SUPPLIES, ETC.

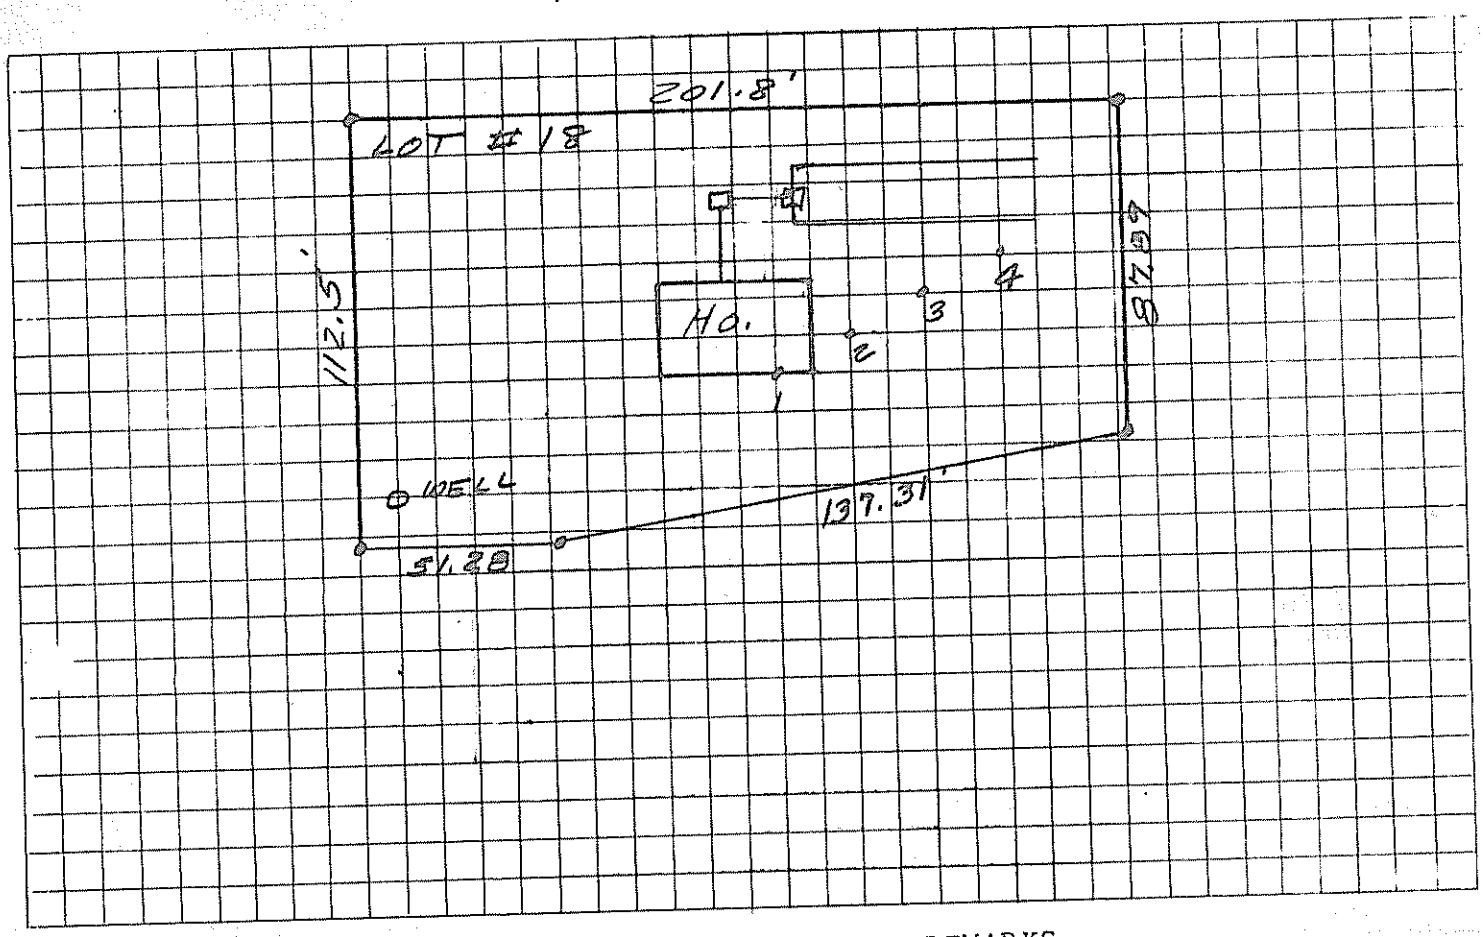

REMARKS

Depth to Water Table
Depth to Bedrock
Depth to Clay or other impervious strata

HOLE	HOLE DEPTH	TIME		DEPTH OF WATER SURFACE		ELAPSED TIME	TOTAL DROP OF WATER	PERCOL. RATE MINUTES/INCH
		START	FINISH	START	FINISH			
#1	36 in.	10.00	10:18	18 in.	26 in.	8 min.	8 in.	1 min/in
#2	36 in.	10:11	10:16	20 in.	24 in.	5 min.	4 in.	.8 min/in
#3	36 in.	10:19	10:45	19 in.	24 in.	26 min.	2 in.	13 min/in
#4	36 in.	10:48	11:01	15 in.	19 in.	13 min.	4 in.	3.25 min/in
						AVERAGE RATE		4.51 min/in