SUBMIT THE FOLLOWING COMPLETED FORM TO YOUR LOCAL PLUMBING INSPECTOR

Sirois, Bert

DATE June 3, 1973	OWNER Bert Sirois
NUMBER OF BEDROOMS 3	STREET 51 Washington Augusta
SIZE OF SEPTIC TANK 1000	CITY Augusta MAINE
TYPE OF SOIL Sandy Loam	TEL. NUMBER
Test Performed by [signature] #PE 1576	LOCATION OF PROPOSED INSTALLATION
Local Plumbing Inspector's Signature George L. Smith	STREET Lot 4 Gogne Development
	CITY Middle Rd Augusta MAINE
	TEL. NUMBER

SKETCH: LOCATION OF BUILDING DISPOSAL SYSTEM, TERRAIN FEATURES, PERCOLATION HOLES, WATER SUPPLIES, ETC.

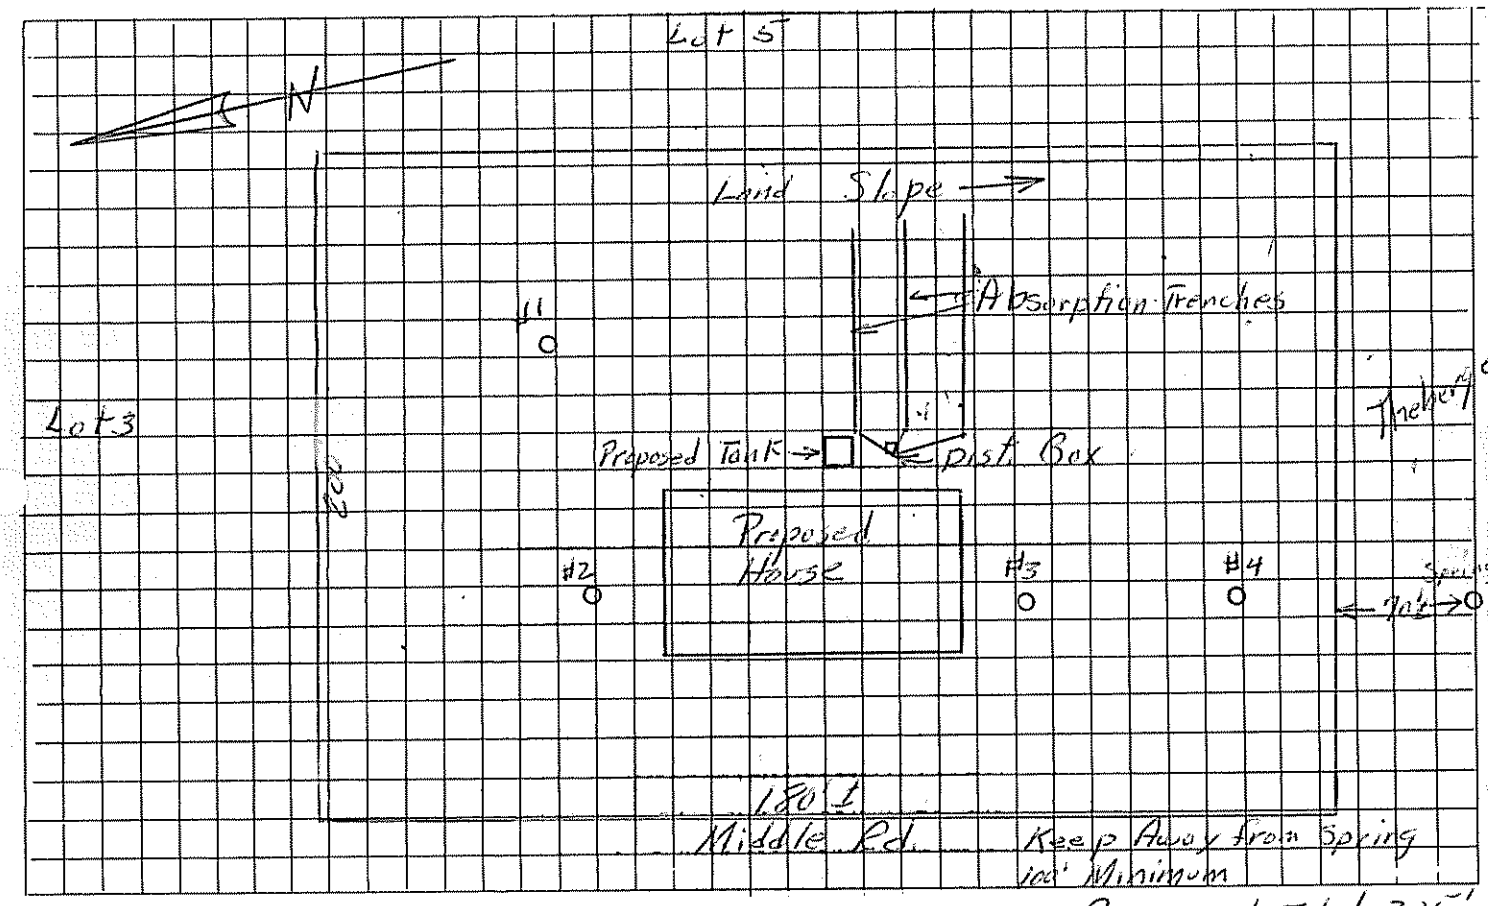

5'± Depth to Water Table
25'± Depth to Bedrock
5'± Depth to Clay or other impervious strata

REMARKS Recommend Total 225' absorption Trench in 3-75' Lines as shown in Diagram Well to be Located on Middle Rd Frontage

HOLE	HOLE DEPTH	TIME		DEPTH OF WATER SURFACE		ELAPSED TIME	TOTAL DROP OF WATER	PERCOL. RATE MINUTES/INCH
		START	FINISH	START	FINISH			
#1	36 in.	5:32	7:08	13 in.	17 in.	96 min.	4 in.	24 min/in
#2	36 in.	5:35	7:10	16½ in.	20½ in.	95 min.	4 in.	23 min/in
#3	36 in.	5:38	7:10	15 in.	19 in.	92 min.	4 in.	23 min/in
#4	36 in.	5:43	6:24	18 in.	27 in.	41 min.	9 in.	4.5 min/in
						AVERAGE RATE		19 min/in