Dumont, B & L

SUBMIT THE FOLLOWING COMPLETED FORM TO YOUR LOCAL PLUMBING INSPECTOR

DATE 6/21/74
NUMBER OF BEDROOMS 3
SIZE OF SEPTIC TANK 1000
TYPE OF SOIL Sand, loam, gravel

OWNER B & L Dumont
STREET Northern Ave.
CITY Augusta MAINE
TEL. NUMBER

Test Performed by
Rolfes Plumbing & Heating #1620
Local Plumbing Inspector's Signature
George L. Smith

LOCATION OF PROPOSED INSTALLATION
STREET Cathy St. Lot #5
CITY Augusta MAINE
TEL. NUMBER 622-2564

SKETCH: LOCATION OF BUILDING DISPOSAL SYSTEM, TERRAIN FEATURES, PERCOLATION HOLES, WATER SUPPLIES, ETC.

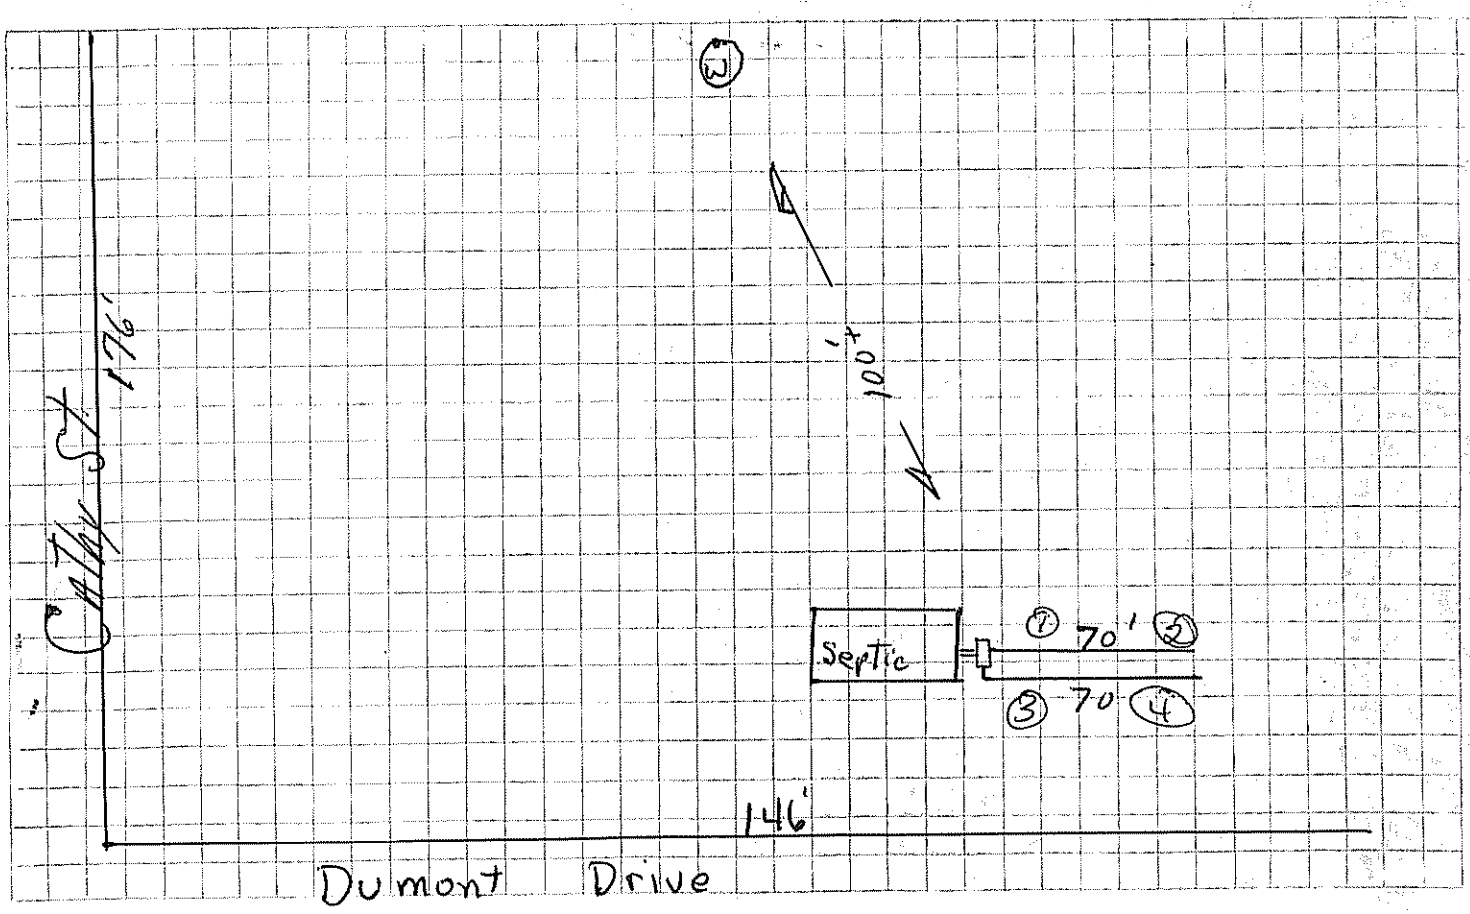

5'+ Depth to Water Table
5'+ Depth to Bedrock
5'+ Depth to Clay or other impervious strata

REMARKS

HOLE	HOLE DEPTH	TIME START	TIME FINISH	DEPTH OF WATER SURFACE START	DEPTH OF WATER SURFACE FINISH	ELAPSED TIME	TOTAL DROP OF WATER	PERCOL. RATE MINUTES/INCH
#1	36 in.	8:00	9:00	34 in.	16 in.	60 min.	18 in.	3.3 min/in
#2	36 in.	8:05	9:05	34 in.	10 in.	60 min.	24 in.	2.5-1 min/in
#3	36 in.	8:10	9:10	34 in.	16 in.	60 min.	18 in.	3.3-1 min/in
#4	36 in.	8:15	9:15	34 in.	14 in.	60 min.	20 in.	3-1 min/in
						AVERAGE RATE		3.0-1 min/in