SUBMIT THE FOLLOWING COMPLETED FORM TO YOUR LOCAL PLUMBING INSPECTOR

MACKENZIE, DONALD

DATE Oct 1, 1972	OWNER Donald C. Mackenzie
NUMBER OF BEDROOMS 3 3	STREET Holiday Inn
SIZE OF SEPTIC TANK 1-1000	CITY Augusta MAINE
TYPE OF SOIL Loamy Clay	TEL. NUMBER 623-6574
Test Performed by E. Coffin / E.S. Coffin PE	LOCATION OF PROPOSED INSTALLATION
Local Plumbing Inspector's Signature C. Jr. Morton	STREET Eight Rod Road
	CITY Augusta MAINE
	TEL. NUMBER

SKETCH: LOCATION OF BUILDING DISPOSAL SYSTEM, TERRAIN FEATURES, PERCOLATION HOLES, WATER SUPPLIES, ETC.

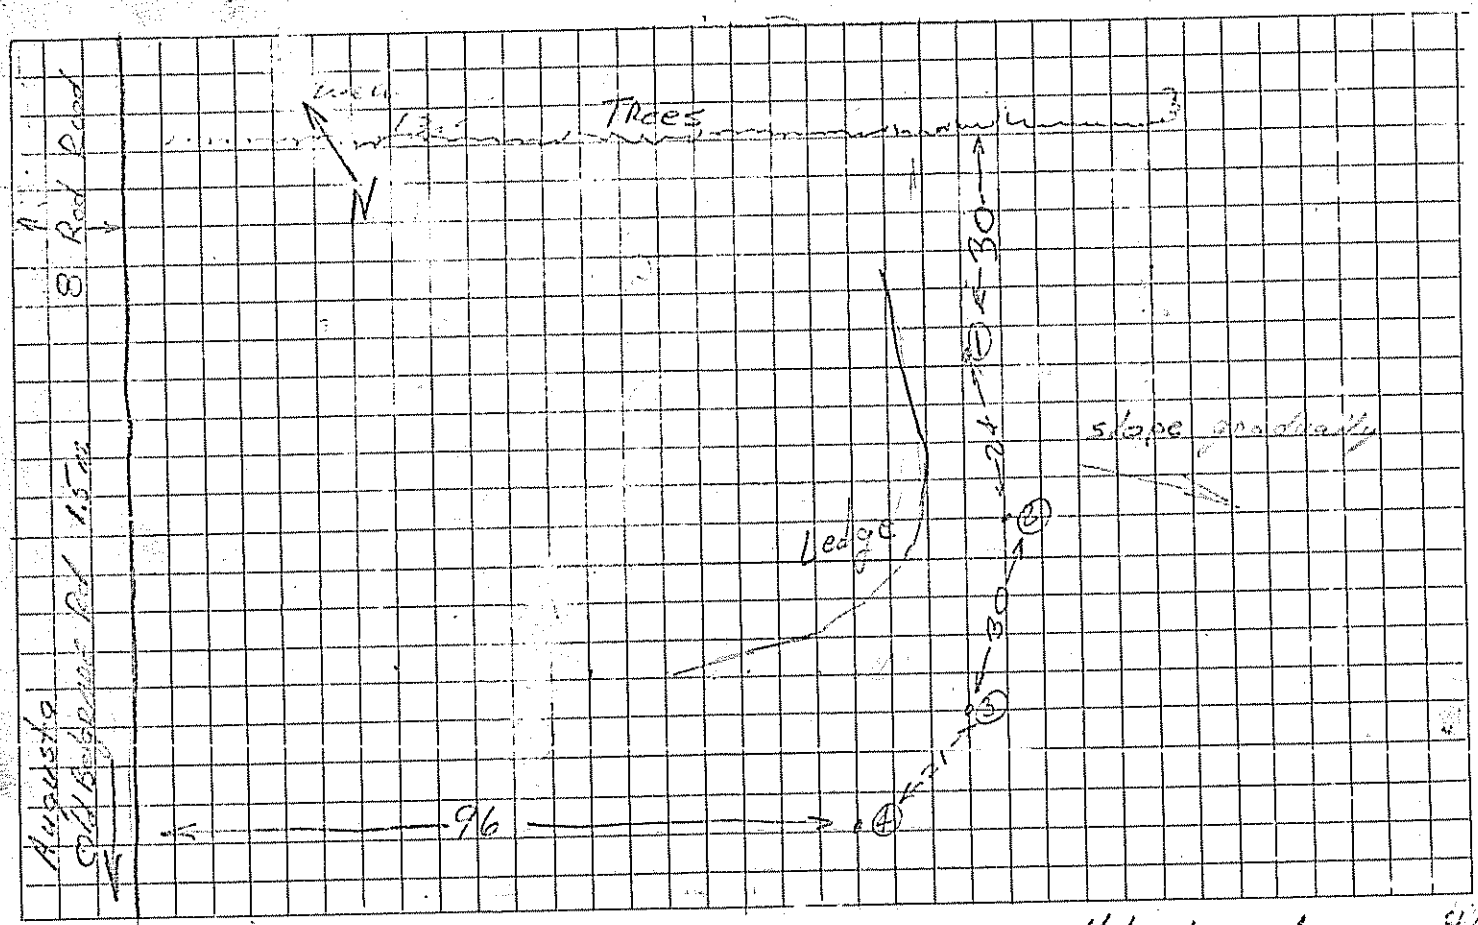

— Depth to Water Table
— Depth to Bedrock
WATER Depth to Clay or other impervious strata

REMARKS Holes #1,2,3 Loamy with Rocks

Hole #4 Loamy Clay

HOLE	HOLE DEPTH	TIME START	TIME FINISH	DEPTH OF WATER SURFACE START	DEPTH OF WATER SURFACE FINISH	ELAPSED TIME	TOTAL DROP OF WATER	PERCOL. RATE MINUTES/INCH
#1	29 in.	10:10	10:47	20 in.	24 in.	37 min.	4 in.	9.2 min/in
#2	28 in.	10:09	10:50	21 in.	25 in.	41 min.	4 in.	10.2 min/in
#3	27 in.	10:08	10:56	20 in.	24 in.	48 min.	4 in.	12.0 min/in
#4	29 in.	10:07	10:44	20 in.	24 in.	37 min.	4 in.	9.2 min/in
						AVERAGE RATE		10.2 min/in

165' of Trench Req'd

ok 10.2