VEILLEUX, GAETAN

SUBMIT THE FOLLOWING COMPLETED FORM TO YOUR LOCAL PLUMBING INSPECTOR

DATE 11-7-72	OWNER Gaetan Veilleux
NUMBER OF BEDROOMS 3	STREET 36 Mt Vernon Ave
SIZE OF SEPTIC TANK 1000	CITY Augusta MAINE
TYPE OF SOIL Clean Fine Sand	TEL. NUMBER 26846
Test Performed by [signature] RE # 1576	LOCATION OF PROPOSED INSTALLATION
Local Plumbing Inspector's Signature C. D. Morton	STREET 8 Rod Road
	CITY Augusta MAINE
	TEL. NUMBER

SKETCH: LOCATION OF BUILDING DISPOSAL SYSTEM, TERRAIN FEATURES, PERCOLATION HOLES, WATER SUPPLIES, ETC.

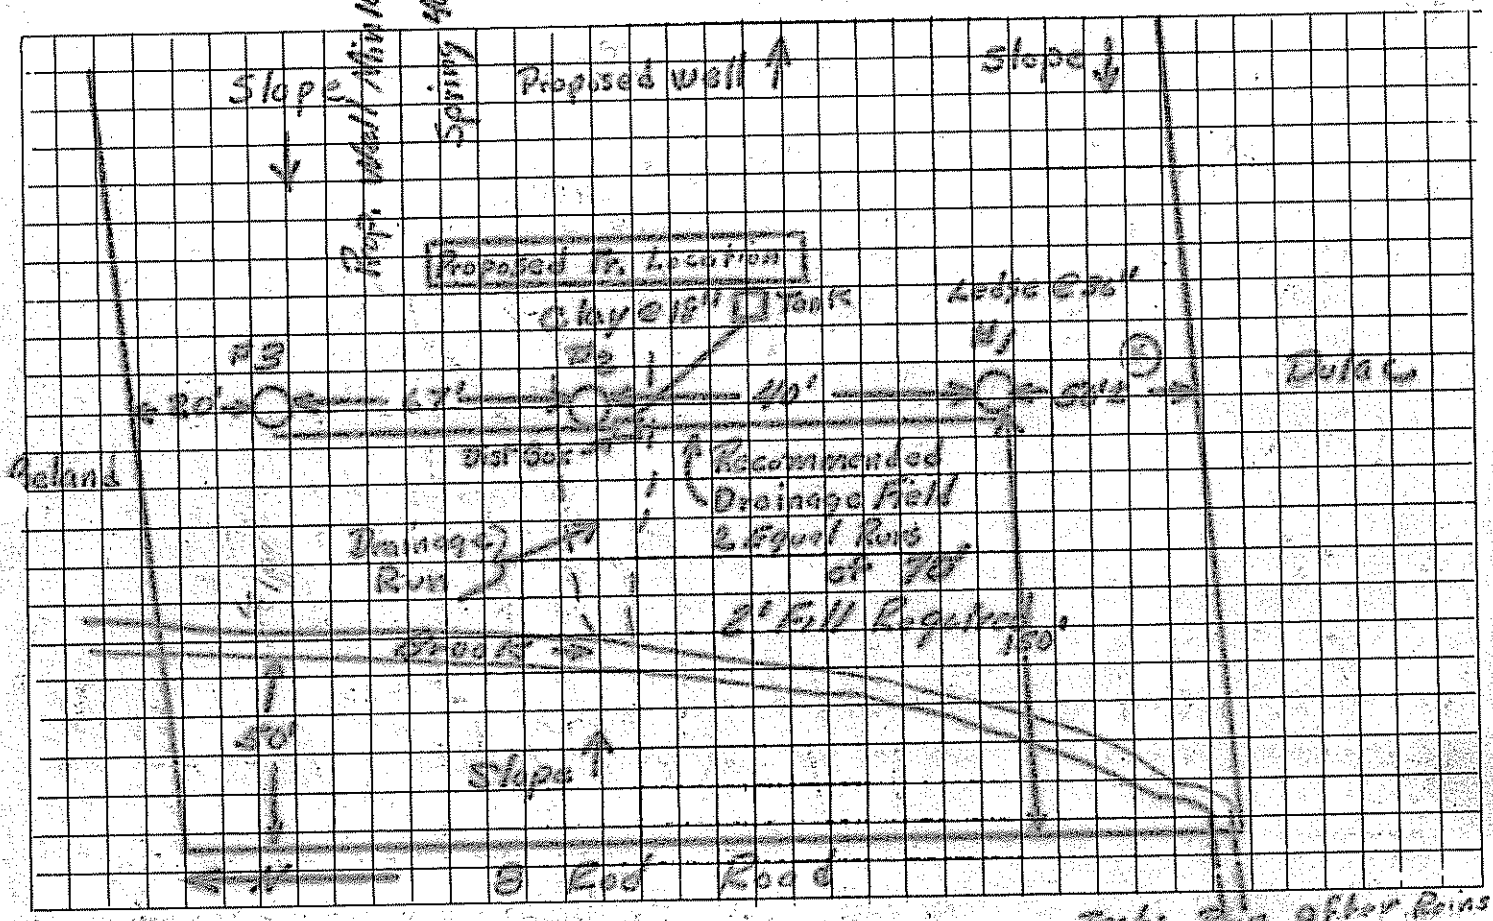

5 None Depth to Water Table
3' Depth to Bedrock Average
18" Var. Depth to Clay or other impervious strata

REMARKS Tests Run after Rains of Thursday (11-5-72) Owner proposes to fill to Road using Material from Behind Tr. Site

HOLE	HOLE DEPTH	TIME START	TIME FINISH	DEPTH OF WATER SURFACE START	DEPTH OF WATER SURFACE FINISH	ELAPSED TIME	TOTAL DROP OF WATER	PERCOL. RATE MINUTES/INCH
#1	Ledge 36 in.	9:04	9:53	10 in.	19 in.	49 min.	9 in.	5 min/in
#2	Clay 36 in.	9:07	9:54	11 in.	14 in.	47 min.	3 in.	15 min/in
#3	Sand 36 in.	9:09	9:55	16 in.	31 in.	46 min.	15 in.	3 min/in
#4	in.			in.	in.	min.	in.	min/in
						AVERAGE RATE		7 min/in