ORIGINAL To be sent to Division of Health Engineering, Augusta, Maine 04333 by the LPI

Rodrigue Rene

MAINE DEPARTMENT OF HUMAN SERVICES
APPLICATION FOR PRIVATE SEWAGE DISPOSAL PERMIT

This is NOT a permit; this form when completed must be presented to the Local Plumbing Inspector to obtain a permit.

Town	Street, Road, etc. / If on water body, give name	Plumbing Permit No.	Date of Plumbing Permit
Augusta	Maureen Drive	8862EP	5-11-78

Owner of property: Rene Rodrique
Owner's address:
Size of lot: 1 1/2 ± ○ Sq. feet ⊗ Acres

Name & type of establishment if other than private home: _____ gpd
Is lot Zoned? ○ Yes ⊗ No
Type of Zoning: ⊗ N/A ○ Shoreland ○ Resource Protection

Name of applicant Owner's agent: Rene Rodrique
Applicant's address Street, Box, etc.: West River Road
Tel. No.: 26474
Town: Augusta
Zip Code: 04330
Applicant's signature / Owner's signature: x Rene B Rodrigue
Date: 5-11-78

If you plan to use a previous subdivision approval in lieu of site investigation, please submit one of the following:
○ Deed restriction re. private sewage disposal
○ Copy of the subdivision's soils report
○ Soils report from a State Agency

Subdivision name: Green Acres
Lot No.: 10

This application is for: ⊗ New System ○ Expanded System ○ Replacement System ○ Replacement of ○ Treatment Tank Only ○ Disposal Area Only

The water supply for this property is: ⊗ Dug well, depth _____, lining _____; ⊗ Drilled well, depth deep, lining _____; Spring ○ depth _____, lining _____; Surface water ○ Body, ○ Course—○ with disinfection, ○ without disinfection. ○ Public Utility, name _____

SITE INVESTIGATION

Show location of pits and/or borings on sketch on page 2, and refer to completed sample form and Chapter 4 of the Code, II.

	Soil Profile No. TP1	Soil Profile No.	Soil Profile No.	Soil Profile No.	Soil Profile No.
	⊗ Pit ☐ Boring	☐ Pit ☐ Boring	☐ Pit ☐ Boring	☐ Pit ☐ Boring	☐ Pit ☐ Boring
Thickness and Description of each strata encountered: Organic strata	Inches 1	Inches	Inches	Inches	Inches
1st strata	Red Brown FSL Inches 18 ML	Inches	Inches	Inches	Inches
2nd strata	Brown FSL Inches 23 ML	Inches	Inches	Inches	Inches
3rd strata	Inches	Inches	Inches	Inches	Inches
Depth from bottom of organic horizon to: Total Depth of observation hole	Inches 42	Inches	Inches	Inches	Inches
Max. Ground water table—mottling	○ None Evident 29 Inches	○ None Evident Inches	○ None Evident Inches	○ None Evident Inches	○ None Evident Inches
Impervious layer, clay, etc.	⊗ None Evident Inches	○ None Evident Inches	○ None Evident Inches	○ None Evident Inches	○ None Evident Inches
Bedrock	Inches ⊗ None Evident Type of Bedrock	Inches ○ None Evident Type of Bedrock	Inches ○ None Evident Type of Bedrock	Inches ○ None Evident Type of Bedrock	Inches ○ None Evident Type of Bedrock
Surface slope	1 %	%	%	%	%
Soil Group & Condition per Table 9-1 of the Code, II	5C				

On 4-29-78 (date), a site investigation for this project was completed. I conducted this soil evaluation and certify that the results indicated above best represent the soil conditions found. I recommend the following type and size of private sewage disposal system. I also recommend the proposed private sewage disposal system layout and location shown on page 2.

Signature: Gerald C Poulin
Health Engineering License No.: 79
Date signed: 4-30-78

PRIVATE SEWAGE DISPOSAL SYSTEM PROPOSED

Show location of system and details on sketches on page 2, and refer to completed sample form

SYSTEM:
⊗ COMBINED SYSTEM
○ SEPARATED SYSTEM
If separated system—type of human waste dipsosal system to be used:
○ Sealed Vault Privy
○ Open Pit Privy
○ Compost Toilet
○ Incinerator Toilet
○ Chemical Toile:
○ Other, describe

See Chapter 9 of the Code, II.

TREATMENT TANK:
⊗ Septic Tank
○ Concrete
○ Fiberglas
○ Metal
Size in gallons: 1000

○ Aerobic Tank
Manufacturer—Model No. N/A
Size in gallons

SUBSURFACE ABSORPTION AREA

Type:
○ Trench System: Total trench length N/A
○ Bed System Length 40 Width 20
○ Chamber System Number N/A ○ Type A ○ Type B ○ Single File ○ Cluster
○ Mound System Length N/A Width at base
○ Special System Length N/A Width

SIZE:
○ Very Small
○ Small
⊗ Medium
○ Medium Large
○ Large
○ Extra Large

WAIVER
○ Required
⊗ Not Required

SITE MODIFICATION
Fill will be: 20 in. uphill; 22 in. downhill

DETAILS
○ A Distribution Box is required
Pumping is—○ required, ⊗ is not required.
The Dose will be _____ gallons

DISTANCES
⊗ Yes ○ No: The proposed subsurface absorption area will be located at least 100 feet from any and all wells; springs; surface water bodies and courses (lake, pond, ocean, brook, stream, river); swamps; marshes; and bogs.
⊗ Yes ○ No: The proposed subsurface absorption area will be located at least 300 feet from any and all wells and springs producing 2000 gallons or more of water per day and any public water supplies.

PROPERTY/LOT LOCATION MAP

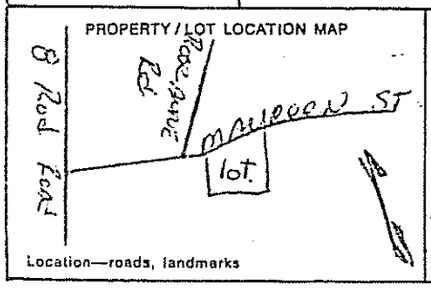

Location—roads, landmarks

FOR THE USE OF LPI ONLY

○ Denial: Application is denied for following reasons; portions of the Code II are cited.
Form is incomplete (_____ pg.) as to ○ General info, ○ Site Investigation, ○ System Proposed, ○ Site Plan, ○ Disposal System Plan, ○ Cross-Section, ○ Statement. See Section 2.3.
○ Site Investigation indicates site is ○ totally unsuitable for disposal system; Sections 4.5 and 9.5, Table 9-1 Group 9 and 10. ○ Unsuitable for system proposed; Sections 4.3, 4.6, 9.5, Table 9-1.
○ System Proposed does not conform to Code; See Sections 9. _____
○ Site Investigation indicates site modifications are necessary; See Sections ○ 4.3, ○ 4.4, ○ 4.6, ○ 8.7.
○ _____
○ Miscellaneous _____ See Section _____
⊗ Acceptance: Application for permit is approved ○ with condition specified, comply with Section _____ ⊗ without condition.

Signed LPI: Richard C. Baker Date: 5-11-78

HHE-200 1/77

APPLICATION FOR PRIVATE SEWAGE DISPOSAL PERMIT

(For systems disposing of less than 2000 gallons per day)

Town	Street, Road, etc. If on water body, give name	Owner of property
AUGUSTA	MAUREEN DRIVE	Rene Rodrique

Site Plan — Scale 1" = 100 Ft. or _____

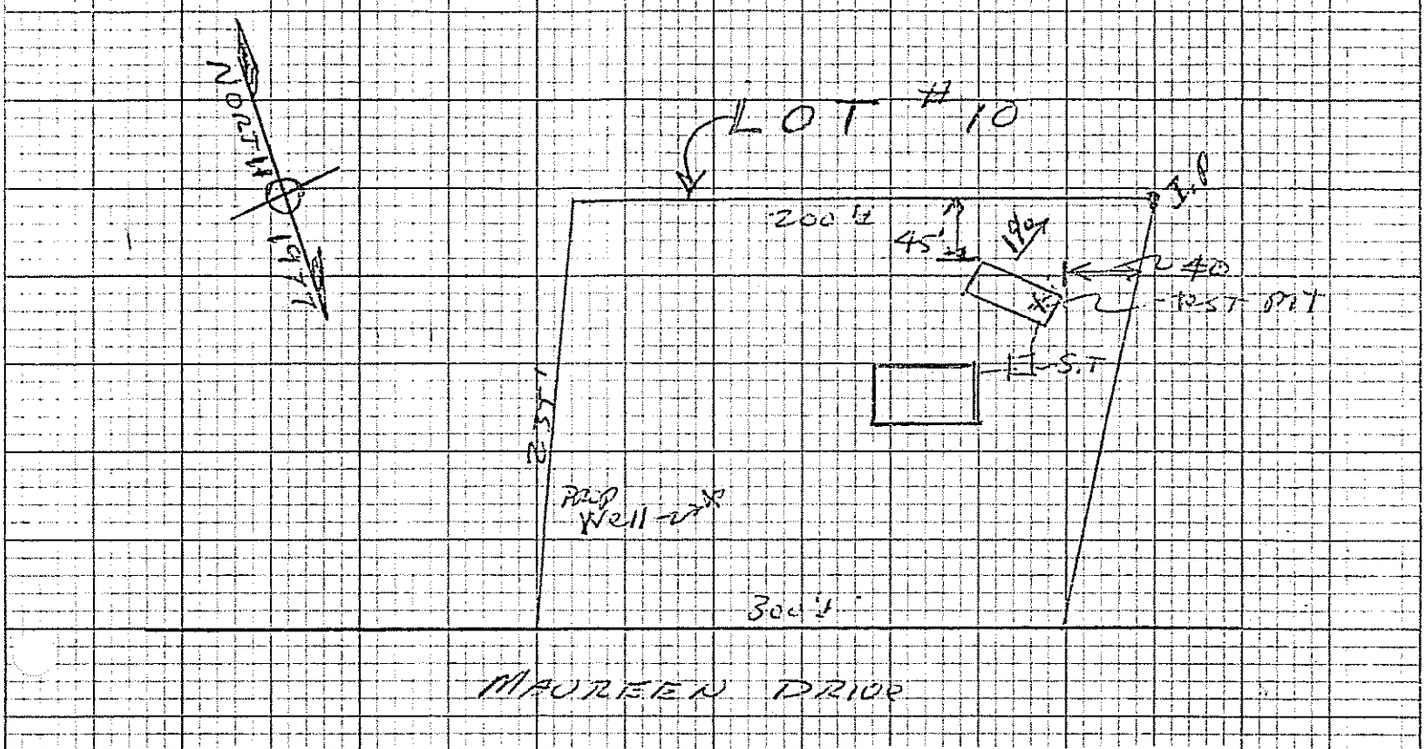

Private Sewage Disposal Plan — Scale 1" = 20' or _____

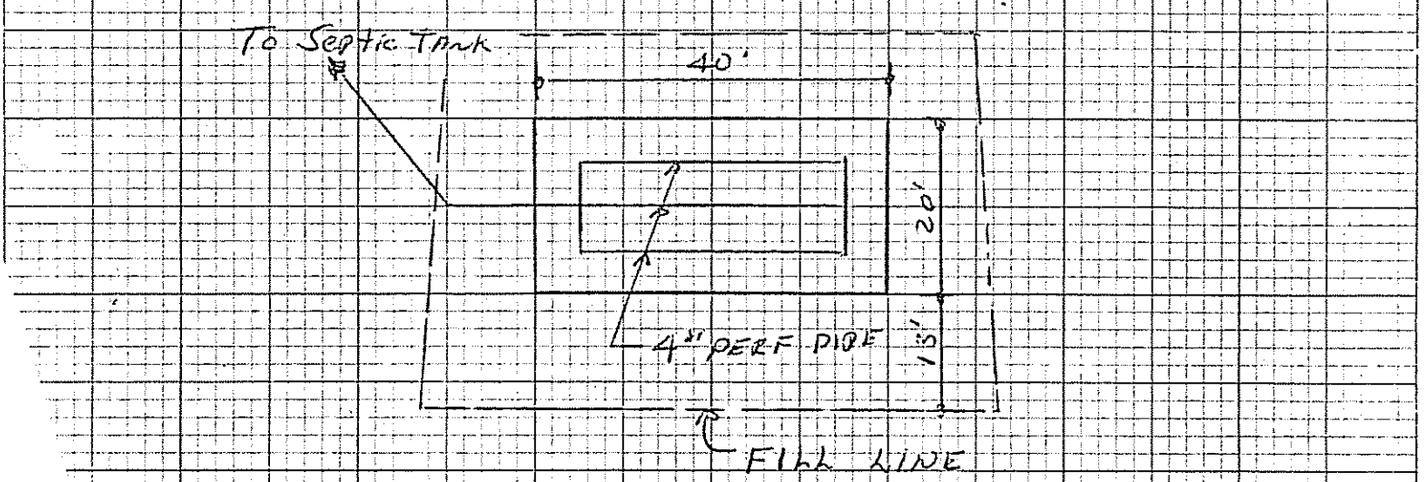

urface Absorption Area Cross-section — Scale: Vertical — 1" = 5' or 1"=4'; Horizontal — 1" = 20' or 1"=10'

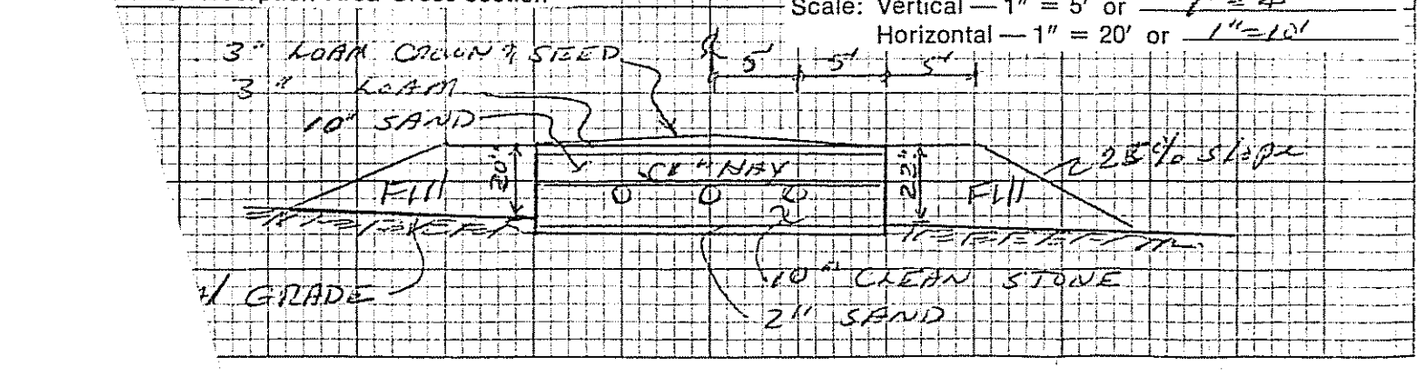

HHE - 200 1/77

(issued unless signed)

mation submitted to be true and correct; and I understand that issuance of a permit and plans submitted by the applicant. I also understand that any falsification of any a permit to install a private sewage disposal system and that the permit is valid the date of permit issuance. I understand that no guarantee is intended or implied proval given by the Administrative Authority or its agent.

Signature Required

Date: 5-11-78

Applicant:

Owner: Rene B Rodrique