M4A L28

SUBSURFACE WASTEWATER DISPOSAL SYSTEM APPLICATION

Department of Human Services
Division of Health Engineering
(207) 287-5672 FAX (207) 287-4172

AUGUSTA 3490 TOWN COPY

Date Permit Issued: 7/1/96 $ 60.00 FEE ☐ If Double Fee Charged

Local Plumbing Inspector Signature: Gary R. Fuller L.P.I. # 850

PROPERTY LOCATION

Town or Plantation	AUGUSTA
Street Subdivision Lot #	Bust + 20 OFF WEEKS MILLS ROAD-FOX GLEN LOTS 148, 149, BLA-1, BLA-2, 10-314, & 10-316

PROPERTY OWNERS NAME

Last: ALFIERI	First: RICHARD
Mailing Address of Owner	C/O DSH ENTERPRISES RR 1 BOX 2760 WEEKS MILLS ME 04361
Daytime Tel. #	(207) 445-4922

Municipal Tax Map # #4A Page # 28

Owner Statement

I state that the information submitted is correct to the best of my knowledge and understand that any falsification is reason for the Department and/or Local Plumbing Inspector to deny a Permit.

Bonnie Hoffman For Richard Alfieri — Signature of Owner/Applicant — 6/25/96 Date

Caution: Inspection Required

I have inspected the installation authorized above and found it to be in compliance with the Subsurface Wastewater Disposal Rules Application.

Gary R. Fuller — Local Plumbing Inspector Signature — 9/30/96 Date Approved

PERMIT INFORMATION

THIS APPLICATION IS FOR:
1. ☒ First Time System
2. ☐ Multi-User System
3. ☐ Replacement System
4. ☐ Expanded System
   a. ☐ One-time exempted
   b. ☐ Non-exempted
5. ☐ Experimental System
6. ☐ Seasonal Conversion

THIS APPLICATION REQUIRES:
1. ☒ No Rule Variance
2. ☐ First Time System Variance (Municipal)
3. ☐ First Time System Variance (State)
4. ☐ Replacement System Variance
   a. ☐ Local Plumbing Inspector approval
   b. ☐ State & Local Plumbing Inspector approval
5. ☐ Minimum Lot Size Variance
6. ☐ Seasonal Conversion Variance

DISPOSAL SYSTEM COMPONENT(S)
1. ☒ Non-Engineered System
2. ☐ Primitive System
3. ☐ Alternative Toilet
   Specify _____
4. ☐ Non-Engineered Treatment Tank
5. ☐ Holding Tank _____ Gallons
6. ☐ Non-Engineered Disposal Area (only)
7. ☐ Separated Laundry System
8. ☐ Engineered System (+2000 gpd)
9. ☐ Engineered Treatment Tank (only)
10. ☐ Engineered Disposal Area (only)

SIZE OF PROPERTY
0.93 ± ACRES

SHORELAND ZONING
☒ Yes ☐ No

DISPOSAL SYSTEM TO SERVE:
1. ☒ Single Family Dwelling Unit
2. ☐ Multiple Family Dwelling Unit
   Number of Units _____
3. ☐ Other _____ SPECIFY

TYPE OF WATER SUPPLY
PROPOSED DRILLED WELL

DESIGN DETAILS (SYSTEM LAYOUT SHOWN ON PAGE 3)

TREATMENT TANK
1. ☒ Concrete
   ☒ Regular
   OR ☒ Low Profile
2. ☐ Plastic

SIZE 1000 Gallons

DISPOSAL AREA TYPE/SIZE
1. ☒ Stone Bed 891 Sq. Ft.
2. ☐ Proprietary Device ____ Sq. Ft.
   ☐ Clustered ☐ Linear
   ☐ Regular ☐ H-20
3. ☐ Trench ____ Lin. Ft.
4. ☐ Other _____

GARBAGE DISPOSAL UNIT
1. ☒ No
2. ☐ Yes
   ☐ Multi-compartment tank
   ☐ Tank in series
   ☐ Increase in tank capacity
   ☐ Filter on tank outlet

CRITERIA USED FOR DESIGN FLOW
(Show Calculations)
THREE BEDROOM SINGLE FAMILY DWELLING
3 BR x 90 GPD = 270

DESIGN FLOW: 270 (Gallons/Day)

PROFILE & DESIGN CLASS

PROFILE	DESIGN
3	C

DEPTH TO MOST LIMITING FACTOR 27"

DISPOSAL AREA SIZING
1. ☐ Small 2.0
2. ☐ Medium 2.60
3. ☒ Medium-Large 3.30
4. ☐ Large 4.10
5. ☐ Extra-Large 5.00

PUMPING
1. ☐ Not required
2. ☐ May be required
3. ☒ Required

DOSE 40± Gallons

SITE EVALUATOR'S STATEMENT

DESIGN SUBJECT TO LOCAL, STATE AND FEDERAL ORDINANCES.

6/20/96 (date) I completed a site evaluation on this property and state that the data reported is accurate and that the proposed system is in compliance with the Subsurface Wastewater Disposal Rules.

[signature] Site Evaluator Signature	168 SE #	6-21-96 Date
JOHN W. LORD JR. Print Name	(207) 873-3388 Telephone	

SUBSURFACE WASTEWATER DISPOSAL SYSTEM APPLICATION

Department of Human Services
Division of Health Engineering

Town, City, Plantation: AUGUSTA

Street, Road, Subdivision: OFF WEEKS MILLS RD, FOX GLEN LOTS 148, 149, BLA-1, BLA-2, 10-316 / 10-314

Owners Name: RICHARD ALFIERI

SITE PLAN

Scale 1" = 60 Ft.

SITE LOCATION PLAN (Attach Map from Maine Atlas for New System Variance)

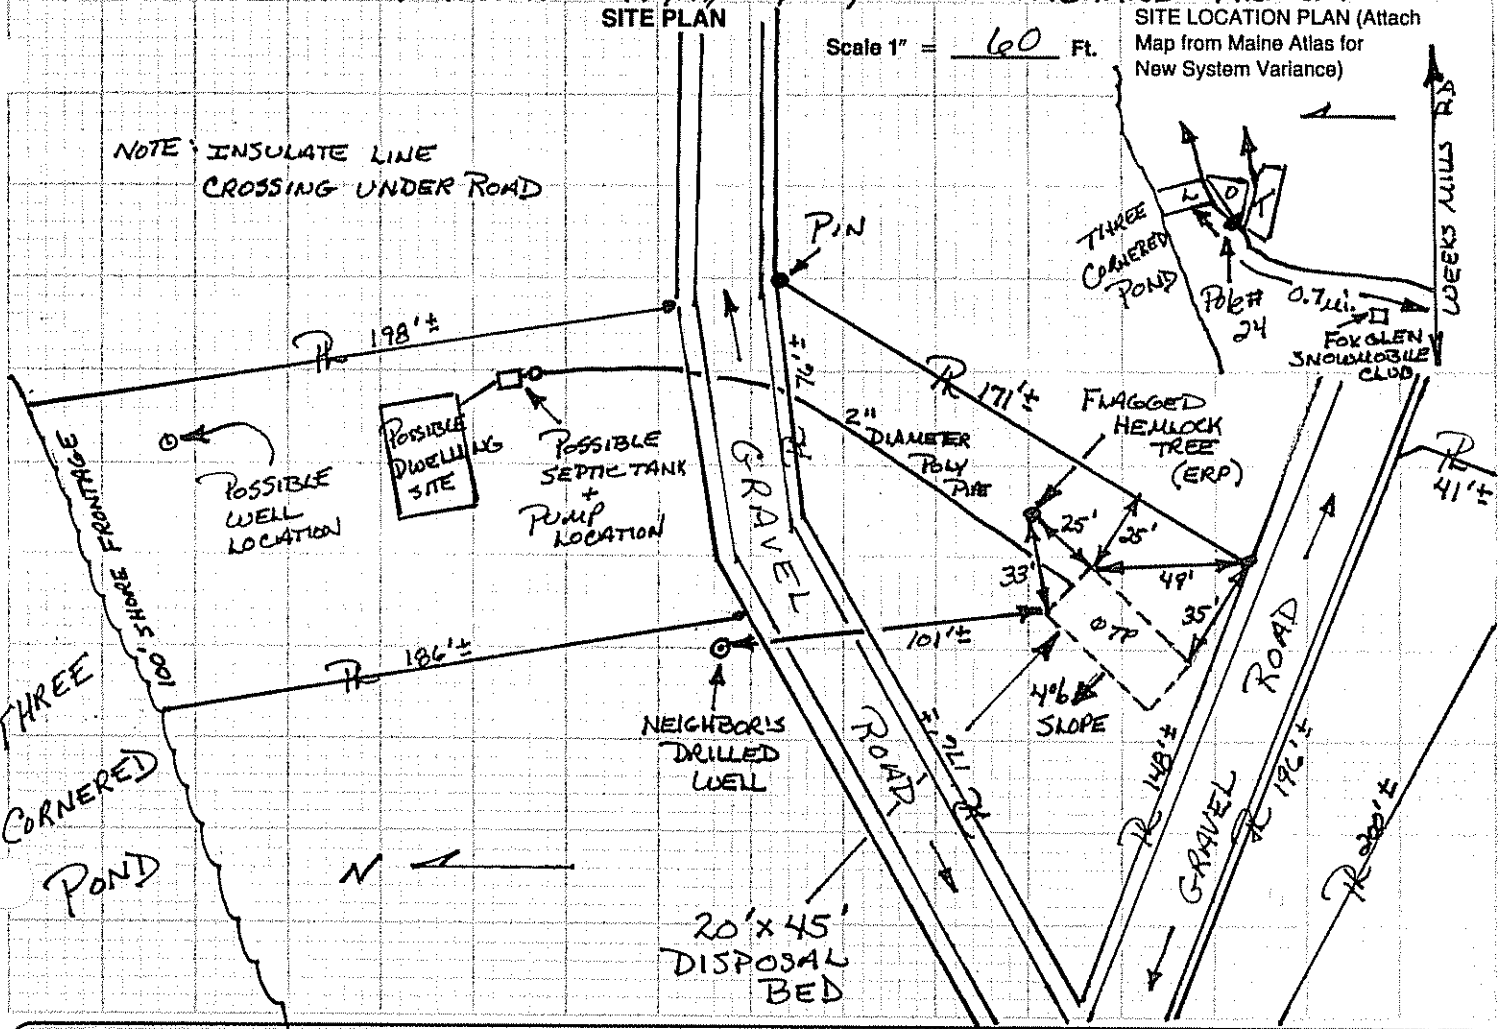

SOIL DESCRIPTION AND CLASSIFICATION (Location of Observation Holes Shown Above)

Observation Hole TP 1 ☒ Test Pit ☐ Boring

ONE " Depth of Organic Horizon Above Mineral Soil

DEPTH BELOW MINERAL SOIL SURFACE (Inches)

Depth	Texture	Consistency	Color	Mottling
0–6			BROWN	
6–10	SANDY LOAM	FRIABLE	YELLOW BROWN	
10–30	FINE SANDY LOAM	FIRM	OLIVE	COMMON DISTINCT
30–50				

Soil (Profile)	Classification (Condition)	Slope	Limiting Factor	
3	C	4 %	27"	☒ Ground Water ☐ Restrictive Layer ☐ Bedrock

Observation Hole _____ ☐ Test Pit ☐ Boring

_____ " Depth of Organic Horizon Above Mineral Soil

DEPTH BELOW MINERAL SOIL SURFACE (Inches)

Depth	Texture	Consistency	Color	Mottling
0–50				

Soil (Profile)	Classification (Condition)	Slope	Limiting Factor	
		%		☐ Ground Water ☐ Restrictive Layer ☐ Bedrock

Site Evaluator Signature

SE# 168

Date 6-21-96

HHE-200 Rev. 1/84

SUBSURFACE WASTEWATER DISPOSAL SYSTEM APPLICATION

Department of Human Services
Division of Health Engineering

Town, City, Plantation	Street, Road, Subdivision	Owners Name
AUGUSTA		RICHARD ALFIERI

SUBSURFACE WASTEWATER DISPOSAL PLAN

Scale 1" = 20 Ft.

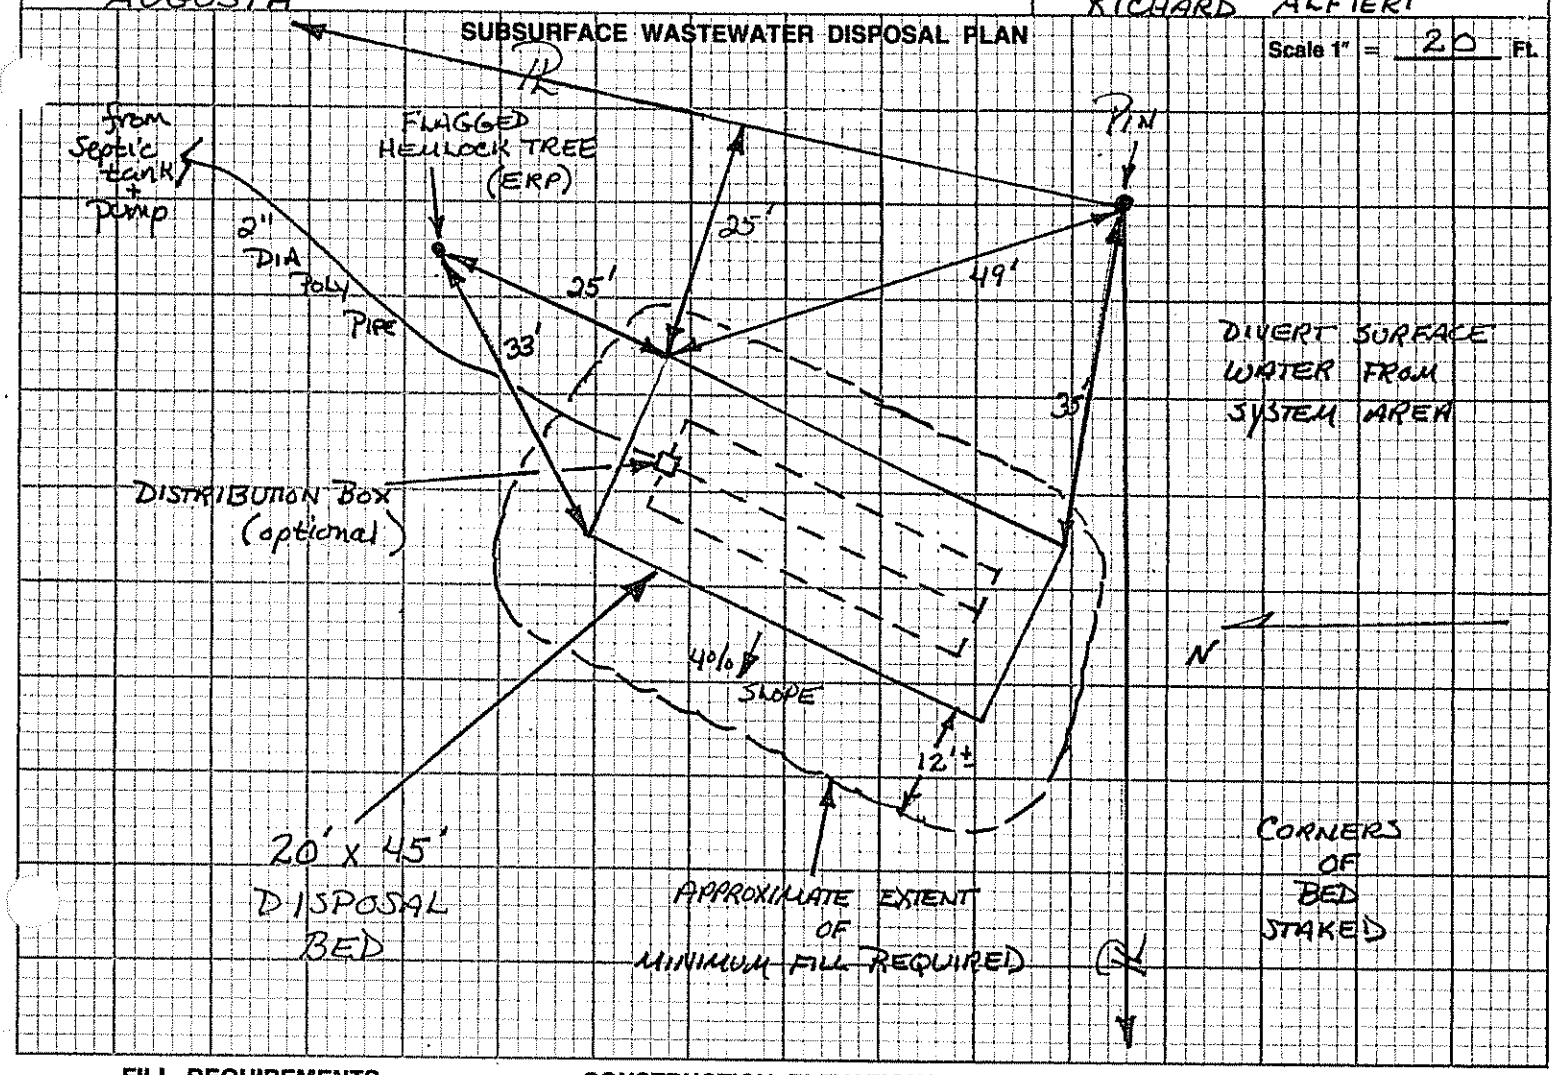

FILL REQUIREMENTS

Depth of Fill (Upslope)	9"
Depth of Fill (Downslope)	19±"

CONSTRUCTION ELEVATIONS

Reference Elevation is	0
Bottom of Disposal Area	-63"
Top of Distribution Lines or Chambers	-52"

ELEVATION REFERENCE POINT LOCATION & DESCRIPTION (ERP)

FLAGGED NAIL IN FLAGGED HEMLOCK TREE 48" ABOVE EXISTING GRADE AT TREE

DISPOSAL AREA CROSS SECTION

Scale:
Vertical: 1 Inch = Ft.
Horizontal: 1 Inch = Ft.

(SEE ATTACHED BED DIAGRAM)

Site Evaluator Signature

168
SE#

6-21-96
Date

HHE-200 Rev.1/84

SEWAGE DISPOSAL BED DETAILS

4" loam & mulch to cover.

bed requires stone uniform in size. (1½" recommended)

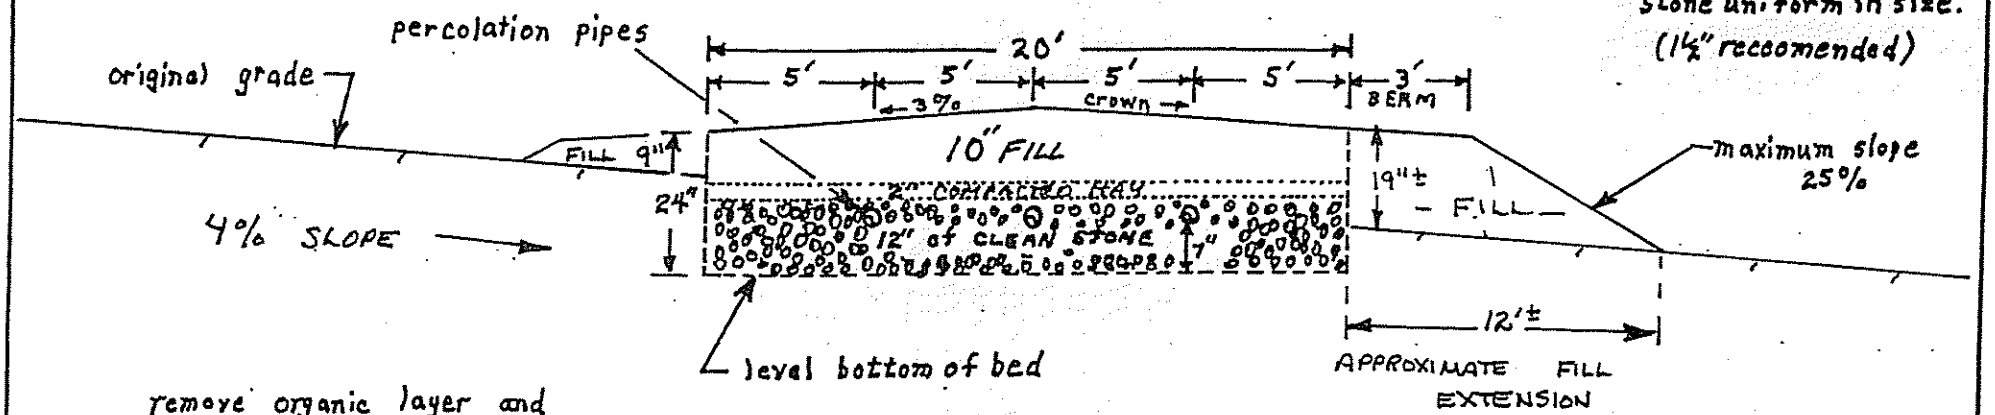

remove organic layer and scarify the soil surface before installing fill.

Bed Cross Section (no scale)

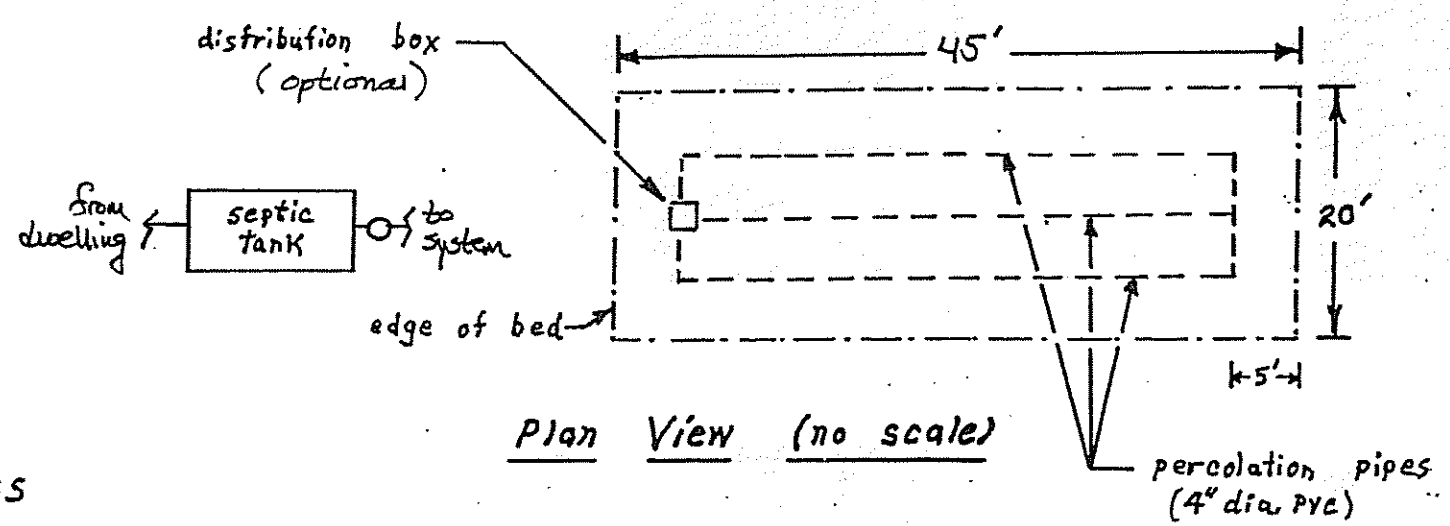

Plan View (no scale)

NOTES

1.) 9 inches of fill is required at uphill side of bed.
2.) texture of fill shall be gravelly coarse sand.
3.) refer to the MAINE STATE PLUMBING CODE, PART II (EFFECTIVE DATE: JULY 1, 1995) for further details regarding installation procedures. (MAINE SUBSURFACE WASTE WATER DISPOSAL RULES)

FOR: RICHARD ALFIERI

DATE: 6-21-96 BY: JOHN W. LORD, JR. S.E. #168