MORIN, MICHAEL

SUBMIT THE FOLLOWING COMPLETED FORM TO YOUR LOCAL PLUMBING INSPECTOR

Michael Morin

DATE 4/13/74
NUMBER OF BEDROOMS 2
SIZE OF SEPTIC TANK 1000
TYPE OF SOIL Loam Sandy

OWNER C.D.C. INC.
STREET 151 Mt Vernon Ave.
CITY Augusta MAINE
TEL. NUMBER

Test Performed by
Rolfe's Plumbing

Local Plumbing Inspector's Signature
George L. Smith

LOCATION OF PROPOSED INSTALLATION
STREET OLD Belgrade rd
CITY Augusta MAINE
TEL. NUMBER

SKETCH: LOCATION OF BUILDING DISPOSAL SYSTEM, TERRAIN FEATURES, PERCOLATION HOLES, WATER SUPPLIES, ETC.

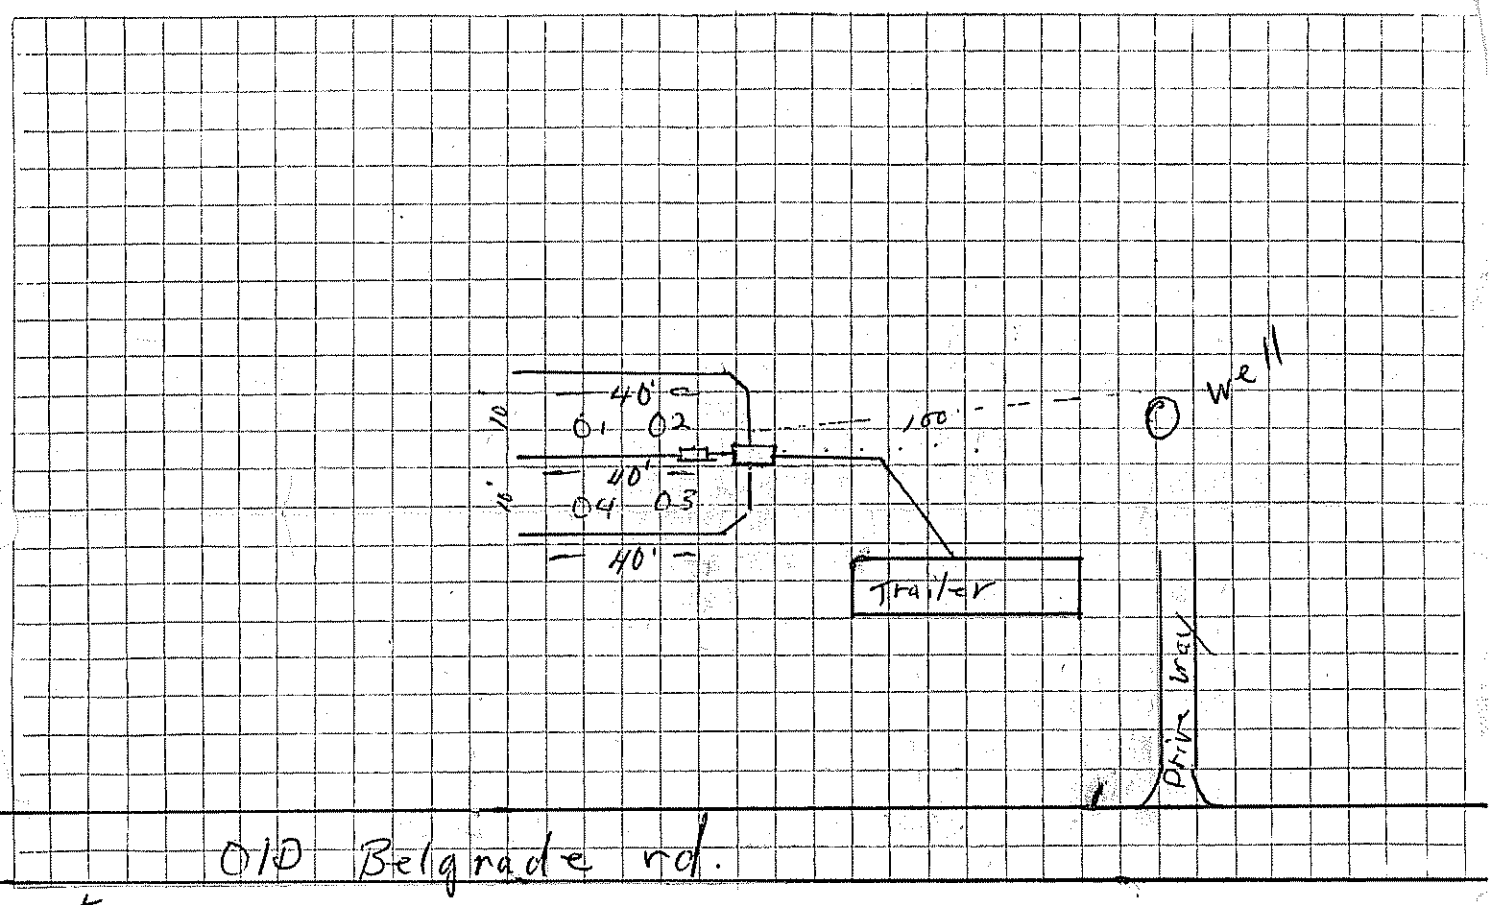

5+ Depth to Water Table
21' Depth to Bedrock
5+ Depth to Clay or other impervious strata

REMARKS

HOLE	HOLE DEPTH	TIME START	TIME FINISH	DEPTH OF WATER SURFACE START	DEPTH OF WATER SURFACE FINISH	ELAPSED TIME	TOTAL DROP OF WATER	PERCOL. RATE MINUTES/INCH
#1	36 in.	8:31	9:31	31 in.	26 in.	60 min.	5 in.	12 min/in
#2	36 in.	8:40	9:40	31½ in.	27½ in.	60 min.	4 in.	15 min/in
#3	36 in.	8:48	9:48	33 in.	29 in.	60 min.	4 in.	15 min/in
#4	36 in.	8:57	9:57	32 in.	27 in.	60 min.	5 in.	12 min/in
						AVERAGE RATE		13+ min/in