SUBMIT THE FOLLOWING COMPLETED FORM TO YOUR LOCAL PLUMBING INSPECTOR

Destie, Aunt

DATE 1/24/72	OWNER AUT Destie
NUMBER OF BEDROOMS 3	STREET Burns Rd.
SIZE OF SEPTIC TANK 1000	CITY Augusta MAINE
TYPE OF SOIL Sandy gravel some clay	TEL. NUMBER
Test Performed by Ralfe's Plumbing	LOCATION OF PROPOSED INSTALLATION
Local Plumbing Inspector's Signature C. H. [illegible]	STREET Burns Rd.
	CITY Augusta MAINE
	TEL. NUMBER

SKETCH: LOCATION OF BUILDING DISPOSAL SYSTEM, TERRAIN FEATURES, PERCOLATION HOLES, WATER SUPPLIES, ETC.

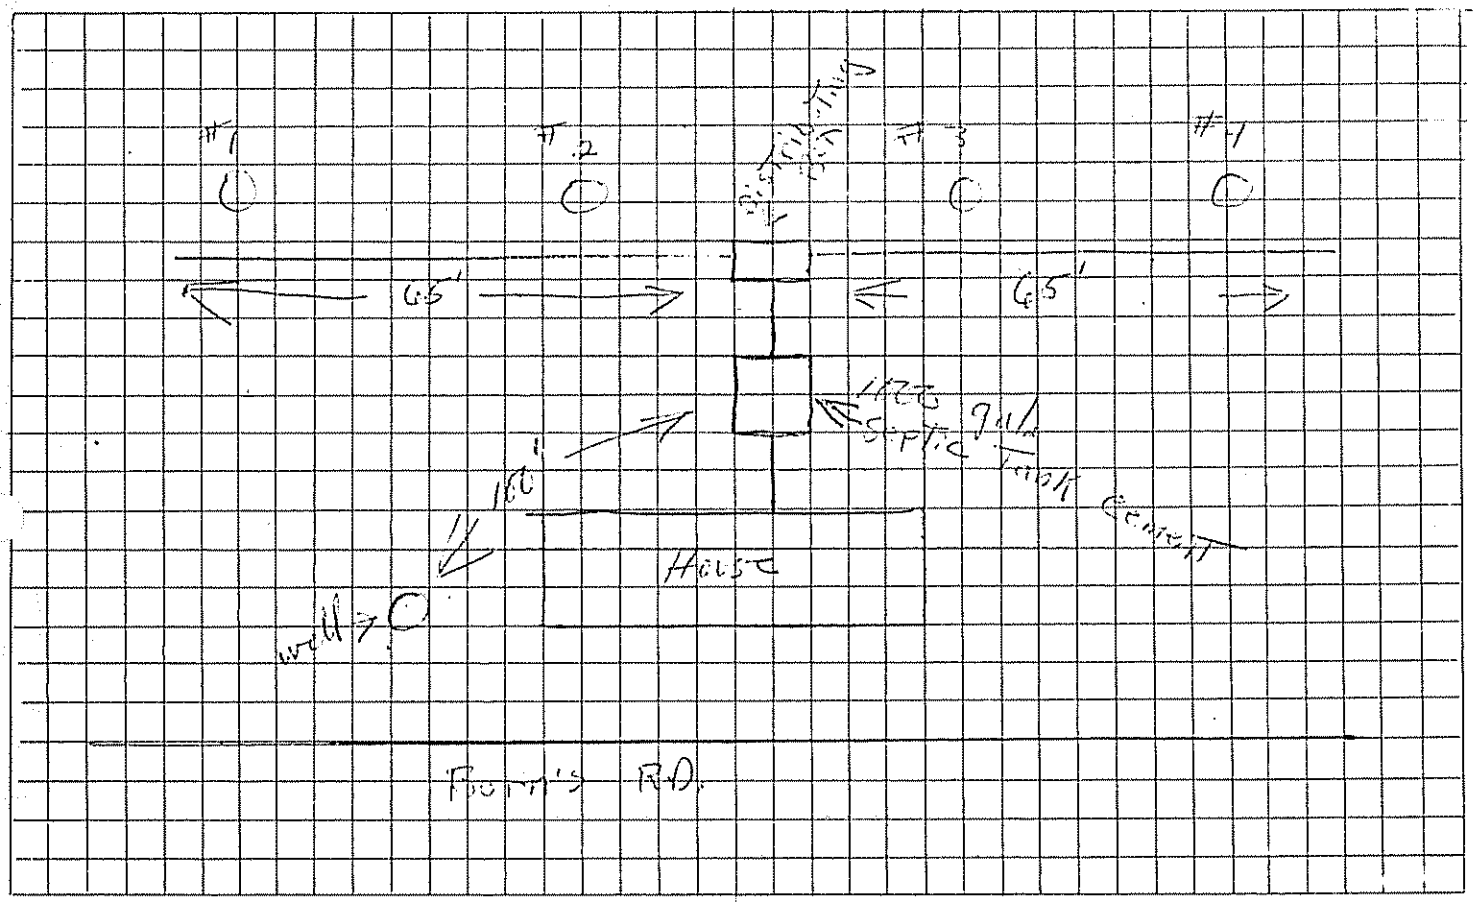

100' Depth to Water Table
95 Depth to Bedrock
~~None~~ Depth to Clay or other impervious strata
Sandy Soil

REMARKS Duplex.

HOLE	HOLE DEPTH	TIME START	TIME FINISH	DEPTH OF WATER SURFACE START	DEPTH OF WATER SURFACE FINISH	ELAPSED TIME	TOTAL DROP OF WATER	PERCOL. RATE MINUTES/INCH
#1	36 in.			36 in.	30 in.	60 min.	6 in.	10/1 min/in
#2	36 in.			36 in.	32 in.	60 min.	4 in.	9/1 min/in
#3	36 in.			36 in.	28 in.	60 min.	8 in.	5/1 min/in
#4	36 in.			36 in.	30 in.	60 min.	6 in.	10/1 min/in
						AVERAGE RATE		8/1 min/in