BOURGET, BRUCE

SUBMIT THE FOLLOWING COMPLETED FORM TO YOUR LOCAL PLUMBING INSPECTOR

DATE 11/5/73 NUMBER OF BEDROOMS 2 SIZE OF SEPTIC TANK 1000 TYPE OF SOIL Sand	OWNER Bruce Bourget STREET Wade Rd. CITY Augusta MAINE TEL. NUMBER
Test Performed by [signature] PE 1576 Local Plumbing Inspector's Signature George L. Smith	LOCATION OF PROPOSED INSTALLATION STREET Wade Rd CITY Augusta MAINE TEL. NUMBER

SKETCH: LOCATION OF BUILDING DISPOSAL SYSTEM, TERRAIN FEATURES, PERCOLATION HOLES, WATER SUPPLIES, ETC.

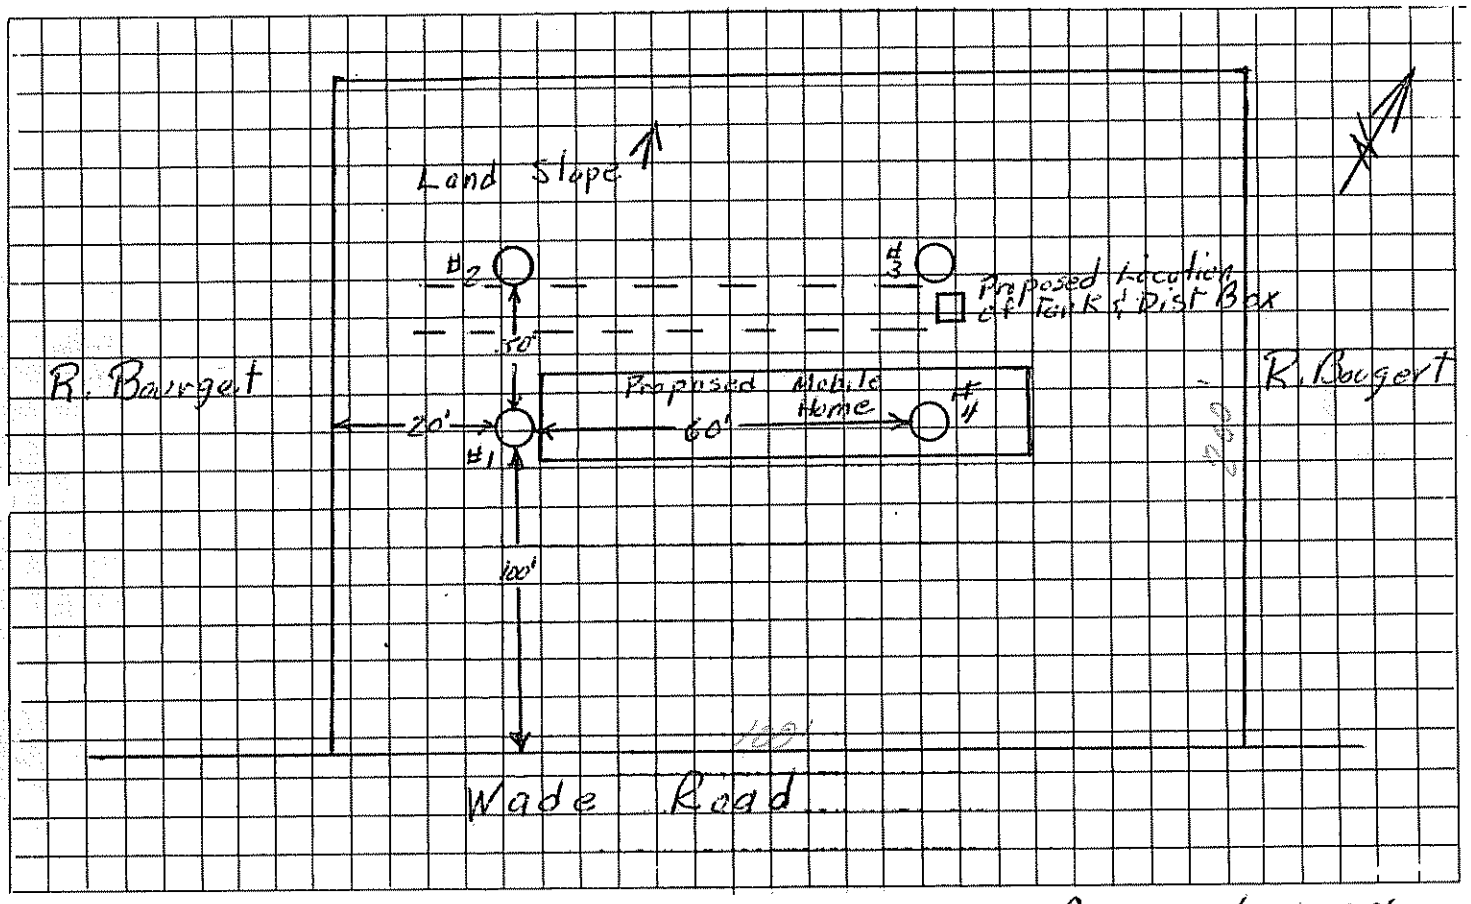

5'4 Depth to Water Table
5'4 Depth to Bedrock
4'5' Depth to Clay or other impervious strata in #2 & 3 locations Fill To be placed in This Area

REMARKS Recommend 2-60' Absorption Trenches As Shown Drilled Well To be constructed a min. of 100' Southeast of Trenches (Future)

HOLE	HOLE DEPTH	TIME START	TIME FINISH	DEPTH OF WATER SURFACE START	DEPTH OF WATER SURFACE FINISH	ELAPSED TIME	TOTAL DROP OF WATER	PERCOL. RATE MINUTES/INCH
#1	36 in.	1:33	1:46	15 in.	19 in.	13 min.	4 in.	3 min/in
#2	36 in.	1:33	2:30	10 in.	14 in.	57 min.	4 in.	15 min/in
#3	36 in.	1:32	3:24	16 in.	20 in.	112 min.	4 in.	28 min/in
#4	36 in.	1:30	1:50	21½ in.	23 in.	20 min.	3½ in.	6 min/in
						AVERAGE RATE		13 min/in