Doetie Bros. Dairy

SUBMIT THE FOLLOWING COMPLETED FORM TO YOUR LOCAL PLUMBING INSPECTOR

DATE: 5/15/74
NUMBER OF BEDROOMS
SIZE OF SEPTIC TANK
TYPE OF SOIL Sand, Loam, Gravel, Clay

OWNER Doetie Bros. Dairy
STREET RFD 3 Box 19 I
CITY Augusta MAINE
TEL. NUMBER 622-5284

Test Performed by
Rolfes Plumbing & Heating #1620
Local Plumbing Inspector's Signature
George L. Smith

LOCATION OF PROPOSED INSTALLATION
STREET 8 Rod Rd & Wooded Rd
CITY Augusta MAINE
TEL. NUMBER

SKETCH: LOCATION OF BUILDING DISPOSAL SYSTEM, TERRAIN FEATURES, PERCOLATION HOLES, WATER SUPPLIES, ETC.

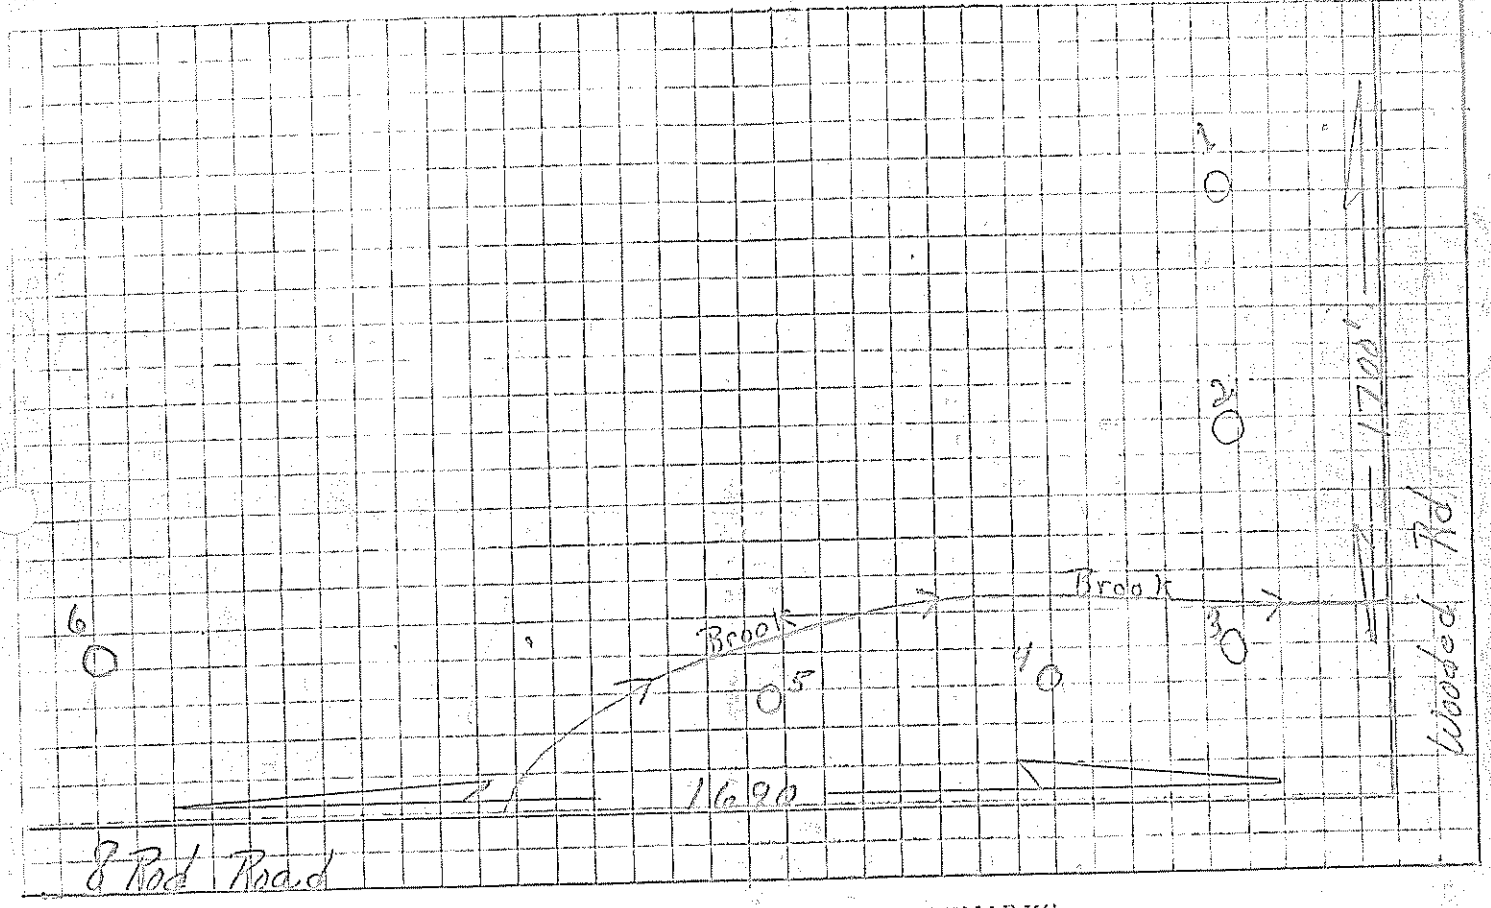

Depth to Water Table
Depth to Bedrock
Depth to Clay or other impervious strata

REMARKS

HOLE	HOLE DEPTH	TIME START	TIME FINISH	DEPTH OF WATER SURFACE START	DEPTH OF WATER SURFACE FINISH	ELAPSED TIME	TOTAL DROP OF WATER	PERCOL. RATE MINUTES/INCH
#1	37"	1:20	2:20	32	22	60min	10	6-1
#2	36"	1:30	2:30	33	23	60min	10	6-1
#3	39"	1:35	2:35	31	19	60min	12	5-1
#4	31"	1:40	2:40	29	19	60min	10	6-1
#5	32"	1:45	2:45	32	22	60min	10	6-1
#6	31"	1:50	2:50	30	0	60min	30	2-1

AVERAGE RATE 5+-1