SUBMIT THE FOLLOWING COMPLETED FORM TO YOUR LOCAL PLUMBING INSPECTOR

Lavendiere, Raymond

DATE September 21, 1972	OWNER Raymond Lavendiere
NUMBER OF BEDROOMS	STREET Woodward Road
SIZE OF SEPTIC TANK	CITY Augusta MAINE
TYPE OF SOIL Silty Loam	TEL. NUMBER
Test Performed by Walter B. Parritt P.E. # 1576	LOCATION OF PROPOSED INSTALLATION
Local Plumbing Inspector's Signature C. F. Martin	STREET Woodward Road
	CITY Augusta, MAINE
	TEL. NUMBER

SKETCH: LOCATION OF BUILDING DISPOSAL SYSTEM, TERRAIN FEATURES, PERCOLATION HOLES, WATER SUPPLIES, ETC.

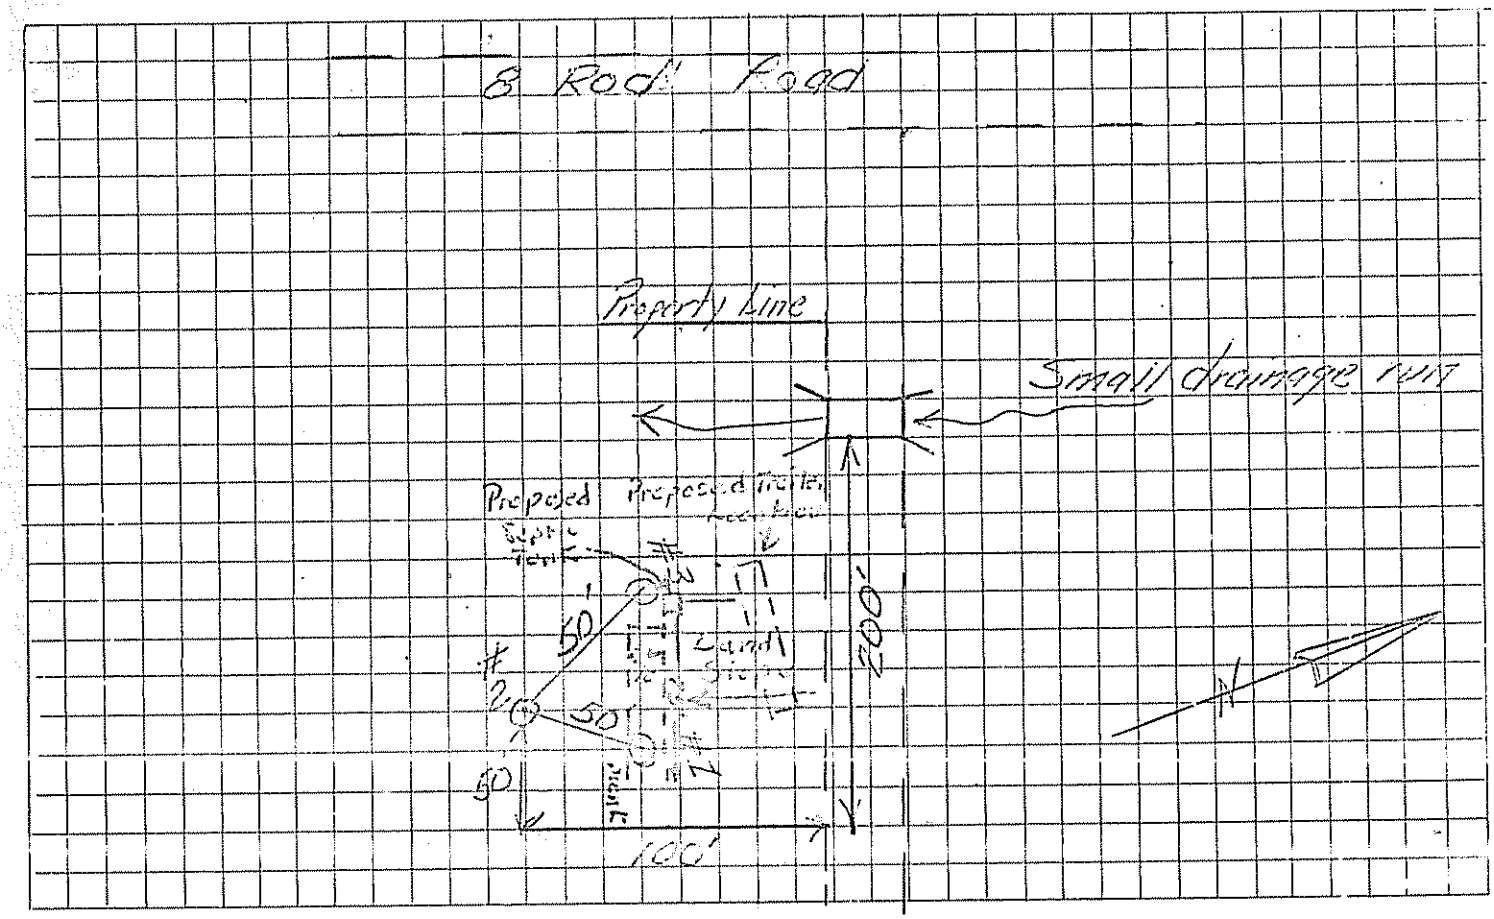

REMARKS

Depth to Water Table
Depth to Bedrock None
Depth to Clay or other impervious strata

HOLE	HOLE DEPTH	TIME START	TIME FINISH	DEPTH OF WATER SURFACE START	DEPTH OF WATER SURFACE FINISH	ELAPSED TIME	TOTAL DROP OF WATER	PERCOL. RATE MINUTES/INCH
#1	27 in.	4:52	5:52	8 in.	14 in.	60 min.	6 in.	10 min/in
#2	24 in.	4:55	5:55	8½ in.	14¼ in.	60 min.	6 in.	10 min/in
#3	27 in.	5:03	6:03	7 in.	16 in.	60 min.	9 in.	7 min/in
#4	in.			in.	in.	min.	in.	min/in
						AVERAGE RATE		9 min/in