QUIRION, EDMUND

SUBMIT THE FOLLOWING COMPLETED FORM TO YOUR LOCAL PLUMBING INSPECTOR

DATE 6/28/74	OWNER Edmund J. Quirion Lot, 26
NUMBER OF BEDROOMS 3	STREET W. River Rd.
SIZE OF SEPTIC TANK 1000	CITY Augusta MAINE
TYPE OF SOIL Gravel	TEL. NUMBER 622-6784
Test Performed by Rolfe's Plumbing & Heating #1620	LOCATION OF PROPOSED INSTALLATION
Local Plumbing Inspector's Signature George L. Smith	STREET Patrick St.
	CITY Augusta MAINE
	TEL. NUMBER

SKETCH: LOCATION OF BUILDING DISPOSAL SYSTEM, TERRAIN FEATURES, PERCOLATION HOLES, WATER SUPPLIES, ETC.

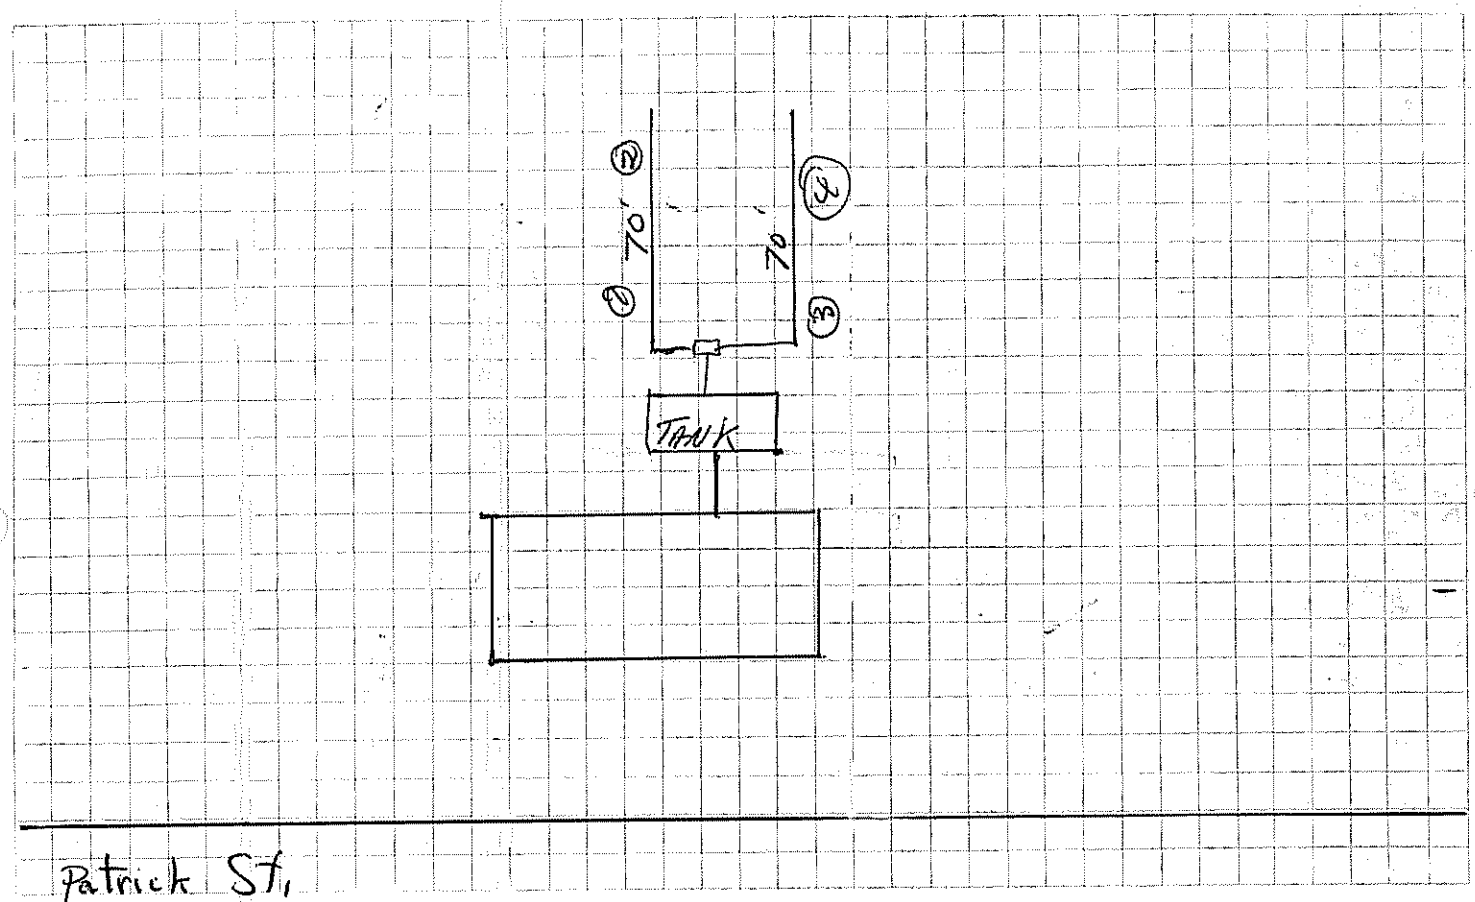

5' Depth to Water Table
5' Depth to Bedrock
5' Depth to Clay or other impervious strata

REMARKS

HOLE	HOLE DEPTH	TIME START	TIME FINISH	DEPTH OF WATER SURFACE START	DEPTH OF WATER SURFACE FINISH	ELAPSED TIME	TOTAL DROP OF WATER	PERCOL. RATE MINUTES/INCH
#1	36 in.	12.15	1.15	34 in.	22 in.	60 min.	12 in.	5-1 min/in
#2	36 in.	12:20	1.20	34 in.	19 in.	60 min.	15 in.	4-1 min/in
#3	36 in.	12:25	1.25	34 in.	19 in.	60 min.	15 in.	4-1 min/in
#4	36 in.	12:30	1:30	34 in.	24 in.	60 min.	10 in.	6-1 min/in
						AVERAGE RATE		5-1 min/in