Loiko, Frank

MAINE DEPARTMENT OF HEALTH AND WELFARE APPLICATION FOR PRIVATE SEWAGE DISPOSAL PERMIT	(For systems disposing of less than 2000 gallons per day)	This is NOT a permit; this form when completed must be presented to the Local Plumbing Inspector to obtain a permit.	Page 1 of 2

Town	Street, Road, etc. / If on water body, give name	Permit No.	Date
AUGUSTA	NO. BELFAST AVE.		

Owner of property	Owners address	Size of lot
FRANK LOIKO	NORTH BELFAST AVE., AUGUSTA	140000 Sq. feet / Acres

Name & type of establishment if other than private home

Is lot Zoned? Yes / No

Type of Zoning: Residential / Commercial / Resource Protection

Name of applicant / Owner's agent: SAME AS ABOVE

Applicant's address / Street, Box, etc.: Tel. No. 622-0277

Town: Maine 04330

If you plan to use a previous subdivision approval in lieu of site investigation, please submit one of the following:
- Deed restriction re. private sewage disposal
- Copy of the subdivision's soils report
- Soils report from a State Agency

Subdivision name: Lot No.:

Applicant's signature / Owner's signature: Date / Date

This application is for: New System / Expanded System / Replacement System / Replacement of / Treatment Tank Only / Disposal Area Only

The water supply for this property is: Dug well, depth ____, lining ____; Drilled well, depth ____, lining ____; Spring depth ____, lining ____. Surface water Body, Course- with disinfection, without disinfection (CITY WATER)

SITE INVESTIGATION

Show location of pits and/or borings on sketch on page 2, and refer to completed sample form and Chapter 4 of the Code, II.

	Soil Profile No. 1	Soil Profile No. 2	Soil Profile No.	Soil Profile No.	Soil Profile No.
	Pit / Boring	Pit / Boring	Pit / Boring	Pit / Boring	Pit / Boring
Organic strata	NONE Inches	NONE Inches	Inches	Inches	Inches
1st strata	Brown Soil Inches 0-10	Brown Soil Inches 0-10	Inches	Inches	Inches
2nd strata	Orange Brown Soil Inches 10-20	Olive Soil Inches 10-18	Inches	Inches	Inches
3rd strata	Olive Soil (Damp) Inches 20-50	Olive Soil (Damp) Inches 18-36	Inches	Inches	Inches
Total Depth of observation hole	Inches 50	Inches 50	Inches	Inches	Inches
Max. Ground water table - mottling	None Evident 34 Inches	None Evident 33 Inches	None Evident Inches	None Evident Inches	None Evident Inches
Impervious layer, etc.	None Evident Inches	None Evident Inches	None Evident Inches	None Evident Inches	None Evident Inches
Bedrock	None Evident Inches	None Evident Inches	None Evident Inches	None Evident Inches	None Evident Inches
Type of Bedrock					
Surface slope	3-4 %	0 %	%	%	%
Soil Group & Condition per Table 9-1 of the Code, II	3C	3C			

(WETLAND IN BACK OF LOT IS NON-DISCHARGE TYPE OF SOIL)

Olive very stony fragipan 36-50"

6-30-74 (date), a site investigation for this project was completed. I supervised this soil evaluation and certify that the results indicated above best represent the soil conditions found. I recommend the following type and size of private sewage disposal system. I also recommend the proposed private sewage disposal system layout and location shown on page 2.

Signature and Registration/Certification Number 2852 Date Signed 6-72-74

STATE OF MAINE PAUL R. LANDRY 2852 REGISTERED

- Soil Scientist
- Geologist
- Soil Engineer
- Other, must show current letter of certification to LPI

PRIVATE SEWAGE DISPOSAL SYSTEM PROPOSED

Show location of system and details on sketches on page 2 and refer to completed sample form.

SYSTEM:
- COMBINED SYSTEM
- SEPARATED SYSTEM

If separated system-type of human waste disposal system to be used:
- Sealed Vault Privy
- Open Pit Privy
- Compost Toilet
- Incinerator Toilet
- Chemical Toilet
- Other, describe

See Chapter 9 of the Code, II.

TREATMENT TANK:
- Septic Tank
- Concrete
- Fiberglas
- Metal

Manufacturer -

Size in gallons 1000

- Aerobic Tank

Manufacturer -

Model No.

Size in gallons

SUBSURFACE ABSORPTION AREA

Type
- Trench System: Total trench length. ____
- Bed System: Length ____ Width ____
- Chamber System: Number; Type A / Type F; Single File / Cluster
- Chamber system: Length / Width
- Special System: Length / Width
- Non-discharge System: Bed-Length 100' Width 25'; Holding Tank Size 2000 Gal. Manufacturer
- Alarm device provided, type.

Size
- Very Small
- Small
- Medium
- Medium Large
- Large
- Extra Large

SOIL DISTRIBUTION

Fill required, not required

SEE MOUND DIAGRAM

DETAILS

A Distribution Box is required

Pumping is required, is not required.

The Dose will be ____ gallons

DISTANCES

Yes / No: The proposed subsurface absorption area will be located at least 100 feet from any and all wells; springs; surface water bodies and courses (lake, pond, ocean, brook, stream, river); swamps; marshes; and bogs.

Yes / No: The proposed subsurface absorption area will be located at least 300 feet from any and all wells and springs producing 2000 gallons or more of water per day and any public water supplies.

PROPERTY/LOT LOCATION MAP

N

No. BELFAST AVE.

K ← .9 mi. →

BANGOR ST. (Rt. 202)

LOT BETWEEN A GRAY HOUSE AND A BROWN AND YELLOW HOUSE

Location - roads, landmarks

FOR THE USE OF LPI ONLY

Denial: Application is denied for following reasons; portions of the Code II are cited.
- Form is incomplete (____ pg.) as to General info., Site Investigation, System Proposed, Site Plan, Disposal System Plan, Cross-Section, Statement. See Section 2.2.
- Site investigation indicates site is totally unsuitable for disposal system. Sections 4.5 and 9.4, Table 9-1, Groups 6 and 10.
- Unsuitable for system proposed; Sections 4.3, 4.6, 9.5, Table 9-1
- System proposed does not conform to Code. See Sections 9.____
- Site investigation indicates, plan modifications are necessary. See Sections 2.3, 4.3, 4.4, 9.4, 9.5.
- Miscellaneous ____ See Section ____

Acceptance: Application for permit is approved with condition specified, comply with Section ____ without condition.

Signed LPI: George T. Smith Date Oct. 21 74

BHE-207 (2/74)

MAINE DEPARTMENT OF HEALTH AND WELFARE

APPLICATION FOR PRIVATE SEWAGE DISPOSAL PERMIT

(for systems disposing of less than 2000 gallons per day)

Town: AUGUSTA | Street: NO. BELFAST AVE. | Owner of property: FRANK LOIKO

Site Plan

Scale 1" = 40 Ft.

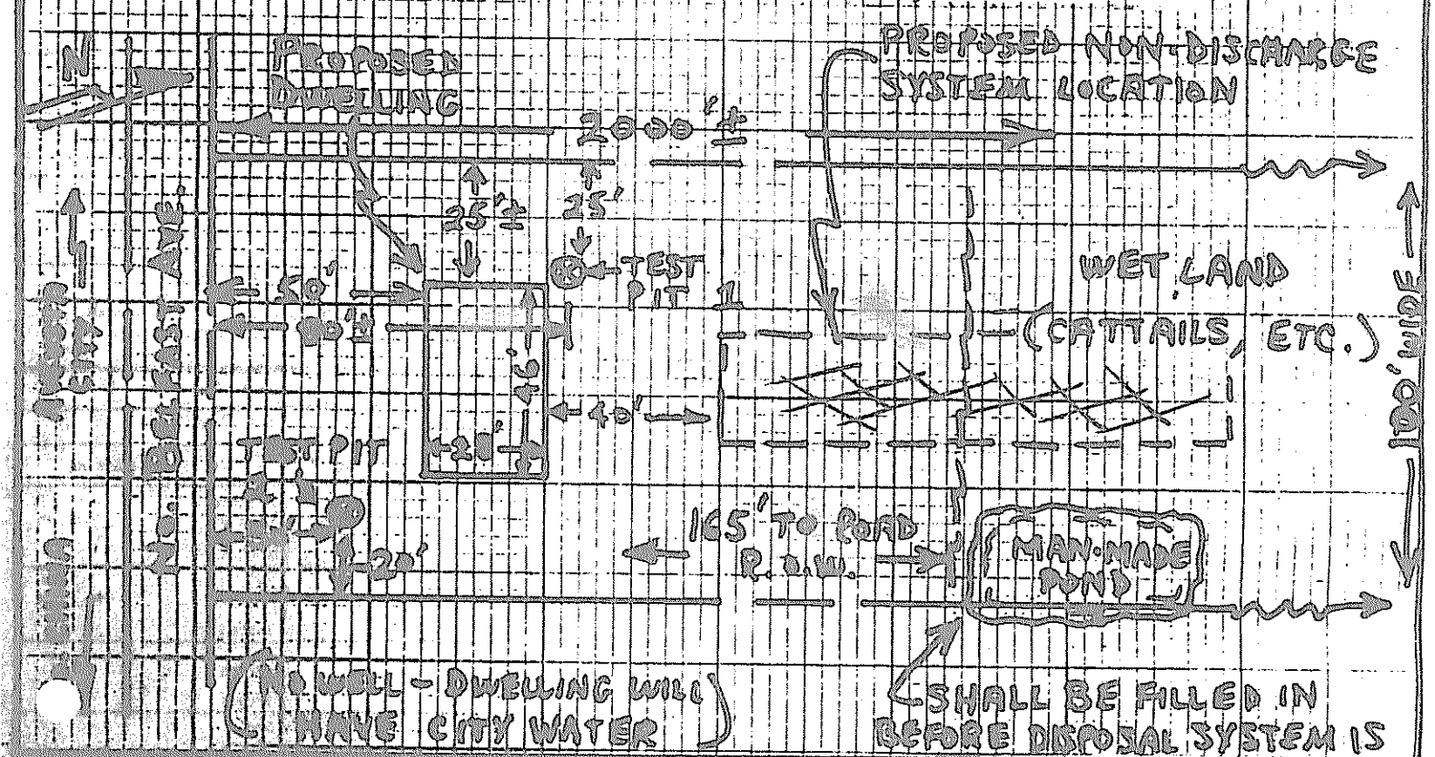

Private Sewage Disposal Plan

Scale 1" = 20'

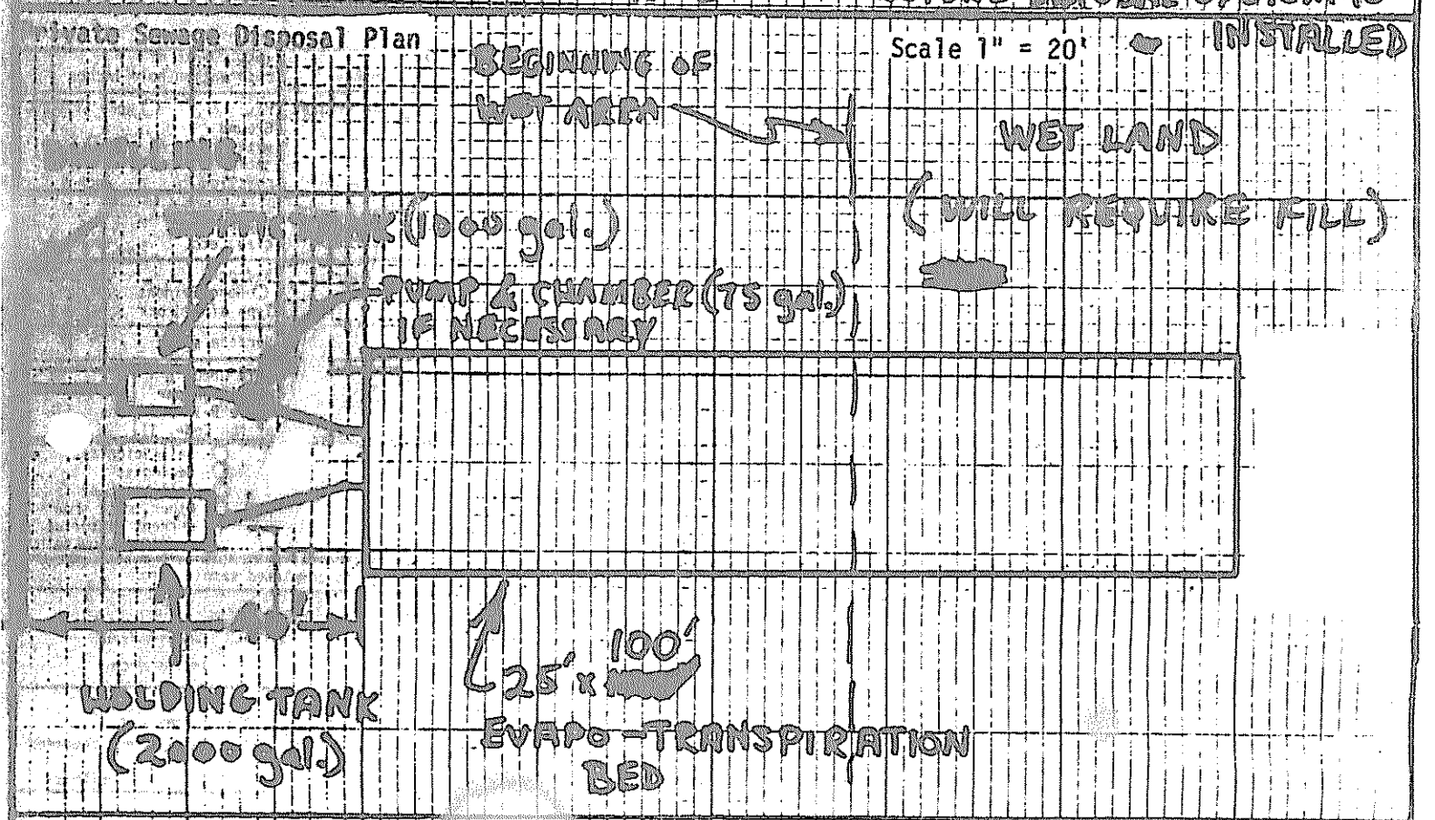

Subsurface Absorption Area Cross-section

Scale: Vertical - 1" = 5' or _____

Horizontal - 1" = 20' or _____

(SEE NON-DISCHARGE SYSTEM DIAGRAM)

Statement: (no permit may be issued unless signed)

I certify that all the information submitted to be true and correct and I understand that issuance of a permit is based upon the information and plans submitted by the applicant. I also understand that any falsification of this application is reason to deny a permit to install the private sewage disposal system and that the permit is valid for a six (6) month period from the date of issuance. I understand that no guarantee is intended or implied by reason of any action or approval given by the Administrative Authority or its agent.

Signature Required HHE-200 7/13

Date: _____

Applicant: _____

Owner: _____