RODRIGUE, RENE Aime Mahaut

S[illegible] FOLLOWING COMPLETED FORM TO YOUR LOCAL PLUMBING INSPECTOR

BP 1446

DATE 5/29/74	OWNER Rene Rodrigue
NUMBER OF BEDROOMS	STREET W. River Rd.
SIZE OF SEPTIC TANK 1000 gal	CITY Augusta MAINE
TYPE OF SOIL Loam, sand, gravel	TEL. NUMBER 6226474
Test Performed by Rolfes Plumbing & Heating #1620	LOCATION OF PROPOSED INSTALLATION
Local Plumbing Inspector's Signature Fernand L. Daniels Alt	STREET Patrick St. off west River Rd
	CITY Augusta MAINE
	TEL. NUMBER

SKETCH: LOCATION OF BUILDING DISPOSAL SYSTEM, TERRAIN FEATURES, PERCOLATION HOLES, WATER SUPPLIES, ETC.

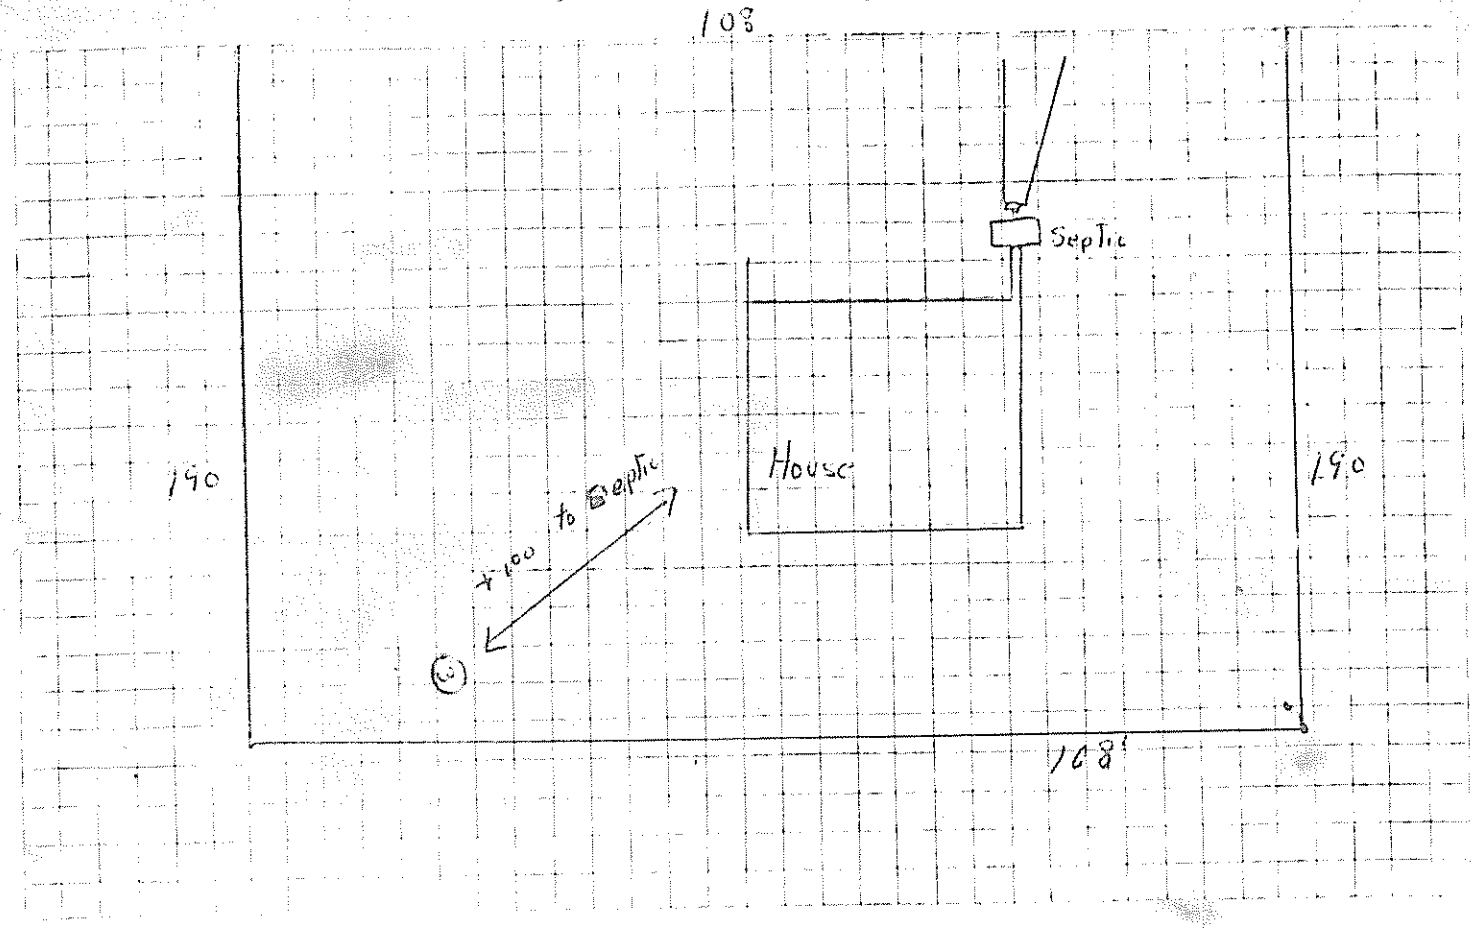

REMARKS

____ Depth to Water Table
____ Depth to Bedrock
____ Depth to Clay or other impervious strata

HOLE	HOLE DEPTH	TIME START	TIME FINISH	DEPTH OF WATER SURFACE START	DEPTH OF WATER SURFACE FINISH	ELAPSED TIME	TOTAL DROP OF WATER	PERCOL. RATE MINUTES/INCH
#1	36 in.	3:00	4:00	34 in.	24 in.	60 min.	10 in.	6-1 min/in
#2	36 in.	3:05	4:05	34 in.	24 in.	60 min.	10 in.	6-1 min/in
#3	36 in.	3:10	4:10	34 in.	23 in.	60 min.	11 in.	5.4-1 min/in
#4	36 in.	3:15	4:15	34 in.	24 in.	60 min.	10 in.	6-1 min/in
						AVERAGE RATE		5.8-1 min/in