Bld Permit 1470
Louten, Daniel

SUBMIT THE FOLLOWING COMPLETED FORM TO YOUR LOCAL PLUMBING INSPECTOR

DATE 9/16/73	OWNER Daniel Louten
NUMBER OF BEDROOMS 3	STREET 6 Morton Place
SIZE OF SEPTIC TANK 1000	CITY Augusta MAINE
TYPE OF SOIL Charlton Very Stony Fine Sandy Loam	TEL. NUMBER 22898
Test Performed by [signature] PE #1576	LOCATION OF PROPOSED INSTALLATION
Local Plumbing Inspector's Signature George L. Smith	STREET Cross Hill Road
	CITY Augusta MAINE
	TEL. NUMBER —

SKETCH: LOCATION OF BUILDING DISPOSAL SYSTEM, TERRAIN FEATURES, PERCOLATION HOLES, WATER SUPPLIES, ETC.

Map 8 Lot 54

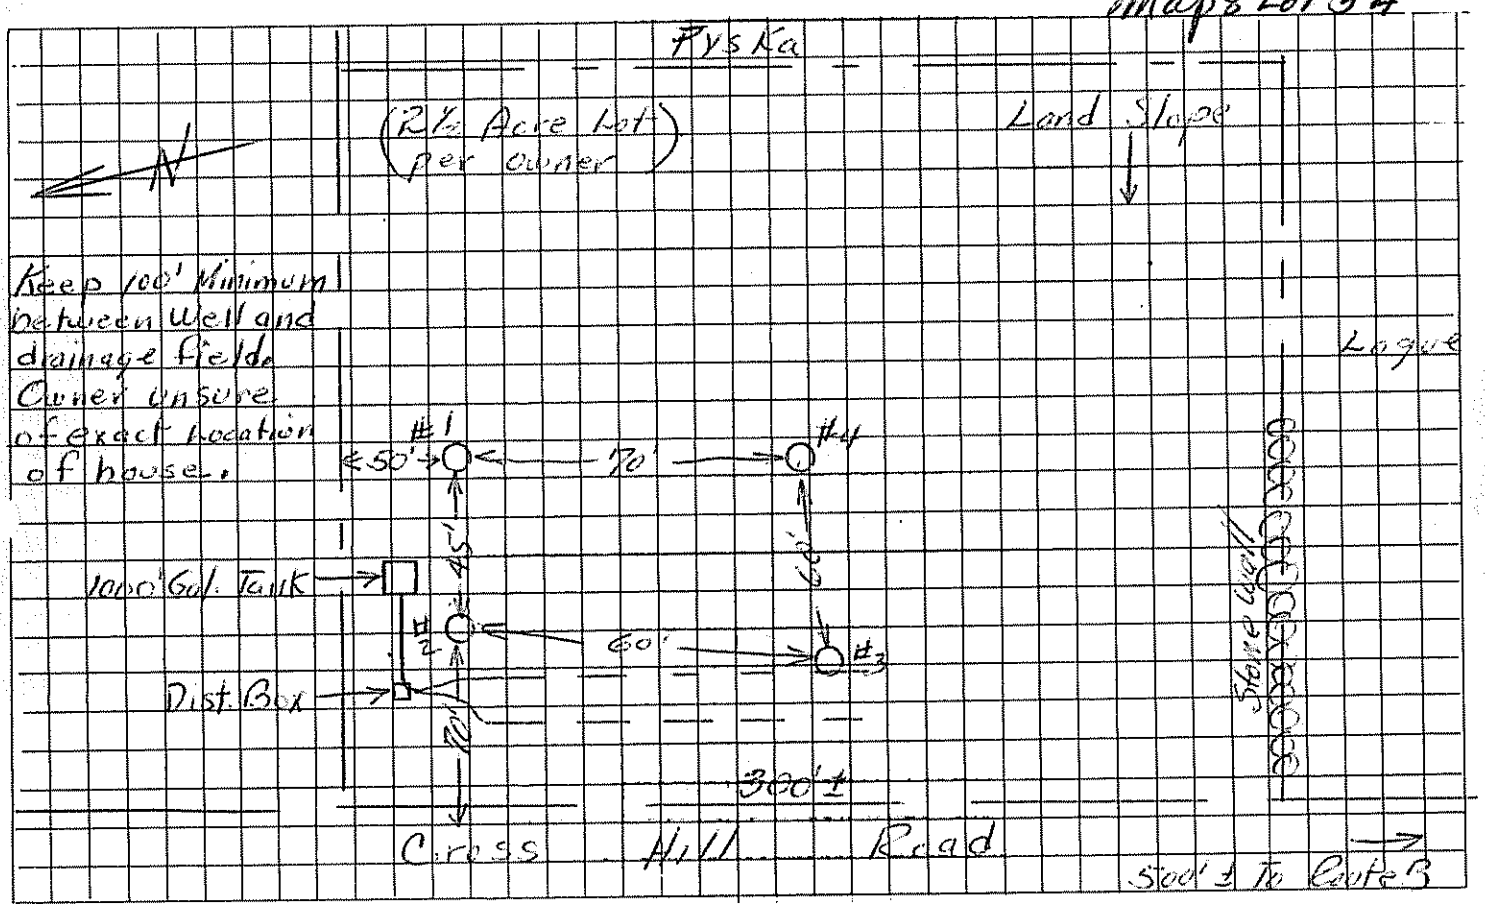

5'+ Depth to Water Table
5'+ Depth to Bedrock
5'+ Depth to Clay or other impervious strata
*Large Rocks (other Sites shallower)

REMARKS Recommend 2-60' Absorption Lines as shown. This area is Very Rocky and difficult to work. Care needed in Installation.

HOLE	HOLE DEPTH	TIME START	TIME FINISH	DEPTH OF WATER SURFACE START	DEPTH OF WATER SURFACE FINISH	ELAPSED TIME	TOTAL DROP OF WATER	PERCOL. RATE MINUTES/INCH
#1	32* in.	3:47	3:58	12 in.	16 in.	11 min.	4 in.	2.8 min/in
#2	36 in.	3:49	4:00	11 in.	16 in.	11 min.	5 in.	2.2 min/in
#3	33* in.	3:50	4:13	13 in.	17 in.	23 min.	4 in.	5.8 min/in
#4	30* in.	3:52	4:21	15 in.	20 in.	29 min.	5 in.	5.8 min/in
						AVERAGE RATE		4.2 min/in