621-8138

SUBSURFACE WASTEWATER DISPOSAL SYSTEM APPLICATION

Department of Human Services
Division of Health Engineering
(207) 287-5672 FAX (207) 287-4172

PROPERTY LOCATION

Town or Plantation	AUGUSTA
Street Subdivision Lot •	OFF ROUTE 3 No. Belfast Rd

AUGUSTA 3902 TOWN COPY
Date Permit Issued 4/7/98 $ 100.00 FEE ☐ If Double Fee Charged
Local Plumbing Inspector Signature L.P.I. #

PROPERTY OWNER'S NAME

Last: CANWELL First: JEFFREY & TINA

Applicant's Name	
Mailing Address of Owner	P.O. BOX 4657 AUGUSTA, ME 04330
Daytime Tel. •	621-8138

Municipal Tax Map • 8 Lot • 536

Owner Statement

I state that the information submitted is correct to the best of my knowledge and understand that any falsification is reason for the Department and/or Local Plumbing Inspector to deny a permit

Jeffrey D Canwell — Signature of Owner/Applicant — Date 4-17-98

Caution: Inspection Required

I have inspected the installation authorized above and found it to be in compliance with the Subsurface Wastewater Disposal Rules Application

Local Plumbing Inspector Signature — Date Approved

PERMIT INFORMATION

TYPE OF APPLICATION:

1. ☒ First Time System
2. ☐ Replacement System
   Type Replaced _____
   Year Installed _____
3. ☐ Expanded System
   ☐ a. one time exempted
   ☐ b. non exempted
4. ☐ Experimental System
5. ☐ Seasonal Conversion

THIS APPLICATION REQUIRES:

1. ☒ No Rule Variance
2. ☐ First Time System Variance
   ☐ a. Local Plumbing Inspector approval
   ☐ b. State & Local Plumbing Inspector approval
3. ☐ Replacement System Variance
   ☐ a. Local Plumbing Inspector approval
   ☐ b. State & Local Plumbing Inspector approval
4. ☐ Minimum Lot Size Variance
5. ☐ Seasonal Conversion Approval

DISPOSAL SYSTEM COMPONENT(S)

1. ☒ Non-Engineered System
2. ☐ Primitive System(graywater & alt toilet)
3. ☐ Alternative Toilet _____
4. ☐ Non-Engineered Treatment Tank
5. ☐ Holding Tank _____ Gallons
6. ☐ Non-Engineered Disposal Area (only)
7. ☐ Separated Laundry System
8. ☐ Engineered System (+2000 gpd)
9. ☐ Engineered Treatment Tank (only)
10. ☐ Engineered Disposal Area (only)
11. ☐ Pretreatment

SIZE OF PROPERTY

4.7± ACRES

DISPOSAL SYSTEM TO SERVE:

1. ☒ Single Family Dwelling Unit
2. ☐ Multiple Family Dwelling: Number of Units _____
3. ☐ Other _____

SHORELAND ZONING

☐ Yes ☒ No

TYPE OF WATER SUPPLY

PROPOSED DRILLED WELL

DESIGN DETAILS (SYSTEM LAYOUT SHOWN ON PAGE 3)

TREATMENT TANK

1. ☒ Concrete
   ☒ a. Regular
   ☐ b. Low Profile
2. ☐ Plastic
3. ☐ Other _____

SIZE 1000 Gallons

DISPOSAL AREA TYPE / SIZE

1. ☒ Bed 891 Sq. Ft.
2. ☐ Proprietary Device _____ Sq. Ft.
   ☐ Cluster ☐ Linear
   ☐ Regular ☐ H-20
3. ☐ Trench
4. ☐ Other _____

GARBAGE DISPOSAL UNIT

1. ☒ No
2. ☐ Yes
   ☐ Multi-compartment tank
   ☐ Tank in series
   ☐ Increase in tank capacity
   ☐ Filter on tank outlet

CRITERIA USED FOR DESIGN FLOW (Show Calculations)

3 BEDROOM SINGLE FAMILY MOBILE HOME
C90gpd/BR =

DESIGN FLOW: 270 (Gallons/Day)

PROFILE & DESIGN CLASS

PROFILE	DESIGN
3	C

DEPTH TO MOST LIMITING FACTOR 20 "

DISPOSAL AREA SIZING

1. ☐ Small - 2.00
2. ☐ Medium - 2.60
3. ☒ Medium-Large - 3.30
4. ☐ Large - 4.10
5. ☐ Extra-Large - 5.20

PUMPING

1. ☒ Not required
2. ☐ May be required
3. ☐ Required

DOSE _____ Gallons

SITE EVALUATOR'S STATEMENT

On 3/30/98 (date) I completed a site evaluation on this property and state that the data reported is accurate and that the proposed sytem is in compliance with the Subsurface Wastewater Disposal Rules. — DESIGN SUBJECT TO LOCAL, STATE AND FEDERAL ORDINANCES.

Site Evaluator Signature — SE • 168 — Date 4/1/98

JOHN W LORD JR — Site Evaluator Name Printed — Telephone 445-3402

SUBSURFACE WASTEWATER DISPOSAL SYSTEM APPLICATION

Department of Human Services
Division of Health Engineering
(207) 287-5672 FAX (207) 287-4172

Town, City, Plantation: AUGUSTA

Street, Road Subdivision: OFF RT. 3

Owner's Name: JEFFREY & TINA CARWELL

SITE PLAN

Scale 1" = 100 Ft. or as shown

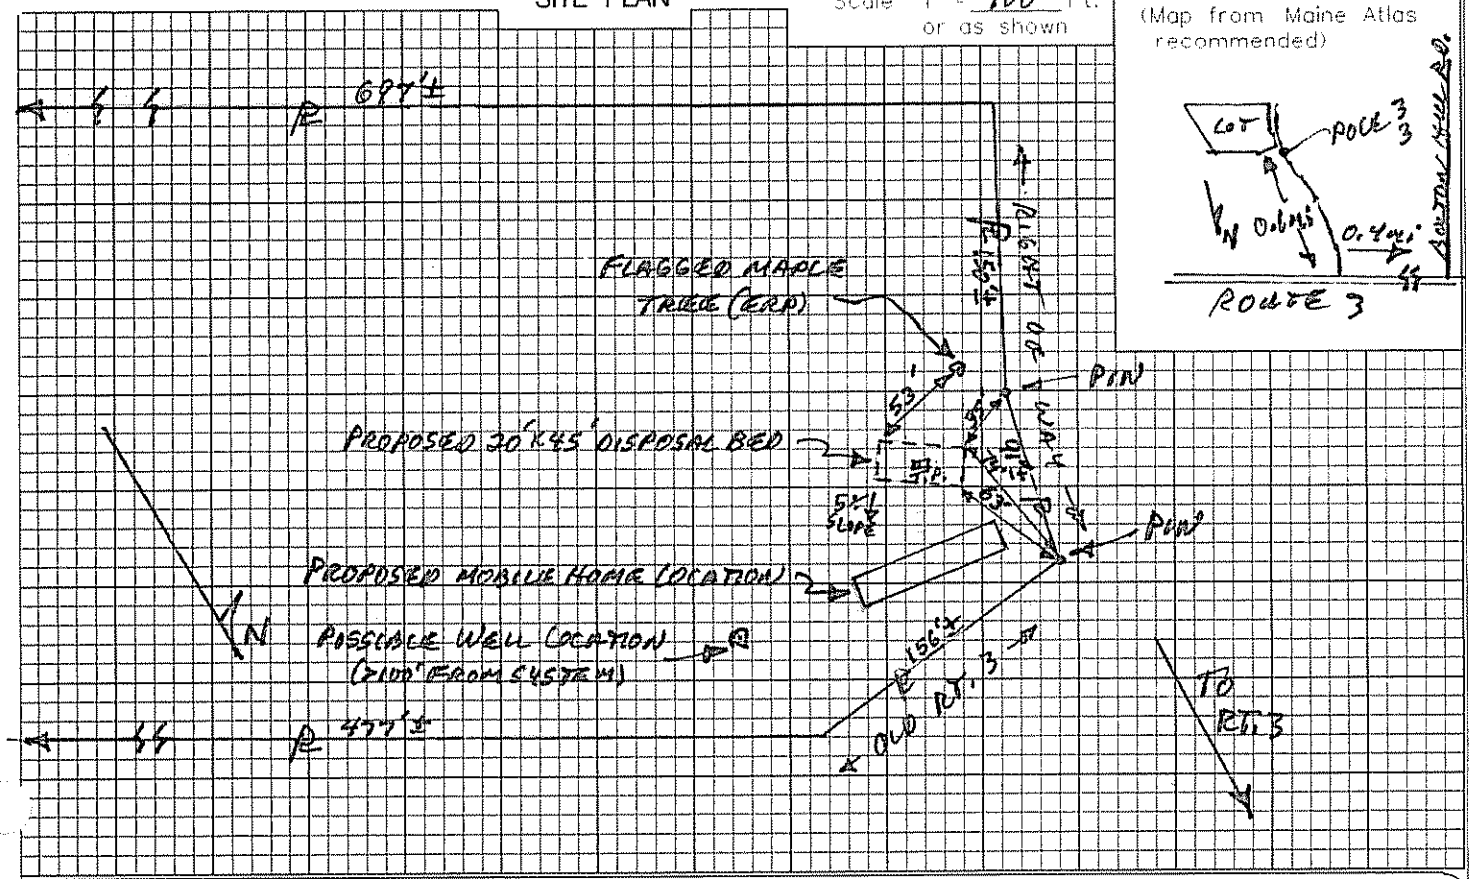

SITE LOCATION PLAN
(Map from Maine Atlas recommended)

SOIL DESCRIPTION AND CLASSIFICATION (Location of Observation Holes Shown Above)

Observation Hole TP1 ☒ Test Pit ☐ Boring
ONE" Depth of Organic Horizon Above Mineral Soil

Depth below mineral soil surface (inches)	Texture	Consistency	Color	Mottling
0–10	SANDY LOAM	FRIABLE	BROWN / YELLOW BROWN	
10–30	GRAVELLY COARSE SANDY LOAM	FIRM	OLIVE BROWN	COMMON DISTINCT
30–50				

Soil Classification		Slope	Limiting Factor	
3 (Profile)	C (Condition)	0-05%	20"	☒ Ground Water ☐ Restrictive Layer ☐ Bedrock ☐ Pit Depth

Observation Hole _____ ☐ Test Pit ☐ Boring
_____" Depth of Organic Horizon Above Mineral Soil

Depth below mineral soil surface (inches)	Texture	Consistency	Color	Mottling
0–10				
10–30				
30–50				

Soil Classification		Slope	Limiting Factor	
Profile	Condition	%	"	☐ Ground Water ☐ Restrictive Layer ☐ Bedrock ☐ Pit Depth

Site Evaluator Signature: John W. Fel[illegible]

SE # 168

Date 4/1/98

SUBSURFACE WASTEWATER DISPOSAL SYSTEM APPLICATION

Department of Human Services
Division of Health Engineering
(207) 287-5672 FAX (207) 287-4172

Town, City, Plantation	Street, Road, Subdivision	Owner's Name
AUGUSTA	OFF RT. 3	JEFFREY & TINA CANWELL

SUBSURFACE WASTEWATER DISPOSAL PLAN

SCALE 1" = 20 FT.

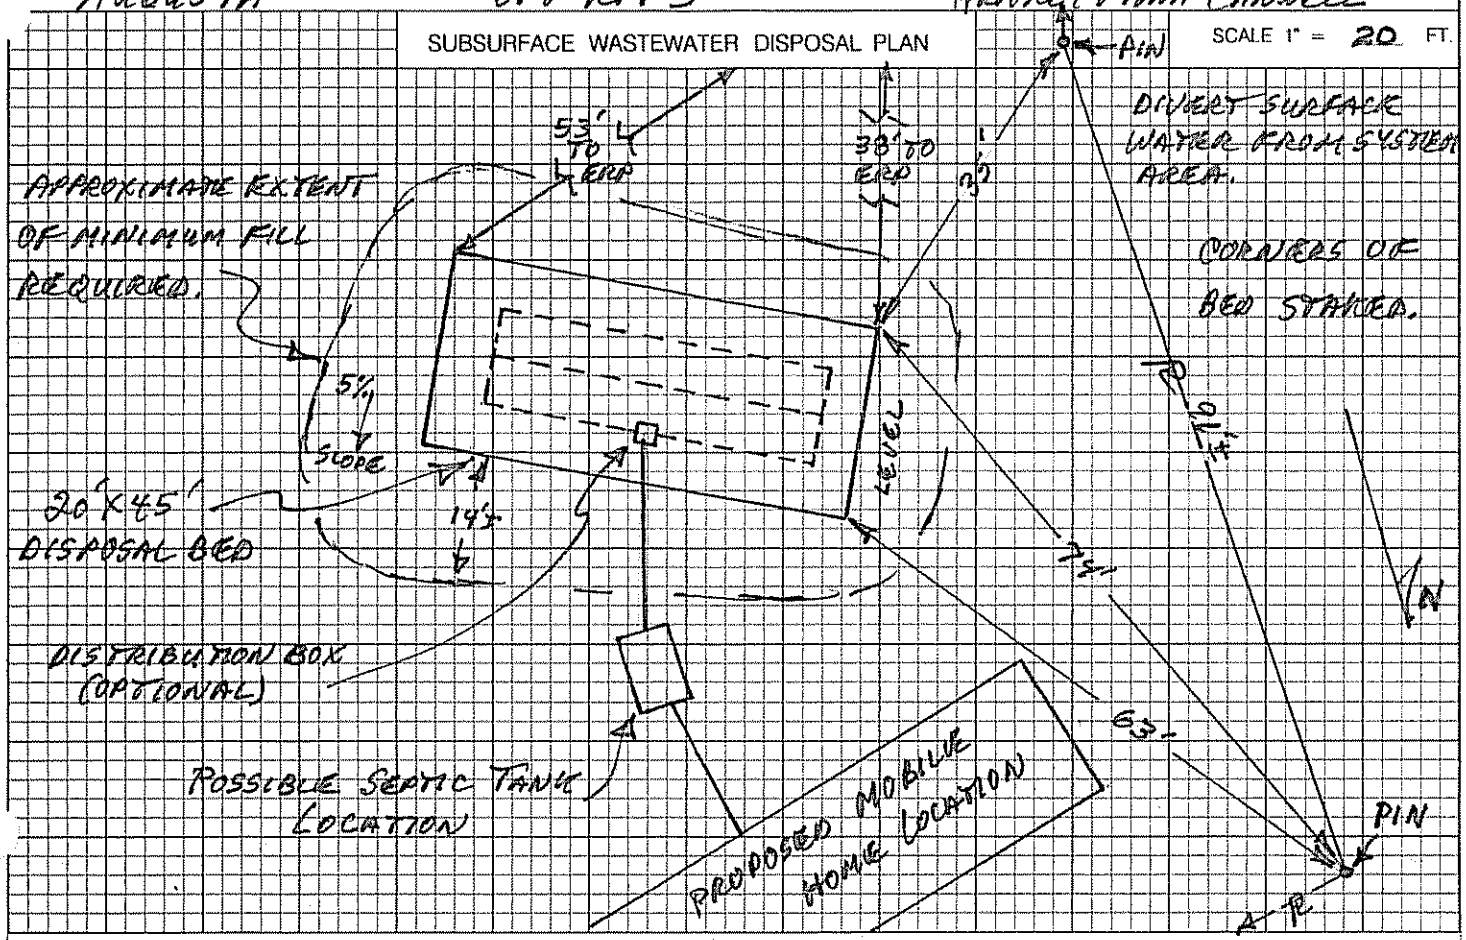

FILL REQUIREMENTS		CONSTRUCTION ELEVATIONS		ELEVATION REFERENCE POINT
Depth of Fill (Upslope)	16"	Finished Grade Elevation	ERP IS AT → 0	Location & Description (ERP) FLAGGED NAIL IN MAPLE TREE 30"
Depth of Fill (Downslope)	16" TO 28"±	Top of Distribution Pipe ~~Proprietary Device~~	-47"	Reference Elevation ABOVE GRADE AT TREE.
		Bottom of Disposal Area	-58"	

DISPOSAL AREA CROSS SECTION

SCALE:
VERTICAL: 1" =
HORIZONTAL N/A 1" =

(SEE ATTACHED BED DIAGRAM)

Site Evaluator Signature	SE #	Date
[signature]	168	4/1/98

SEWAGE DISPOSAL BED DETAILS

4" Loam mulch to cover.

bed requires clean stone uniform in size. (1½" recommended)

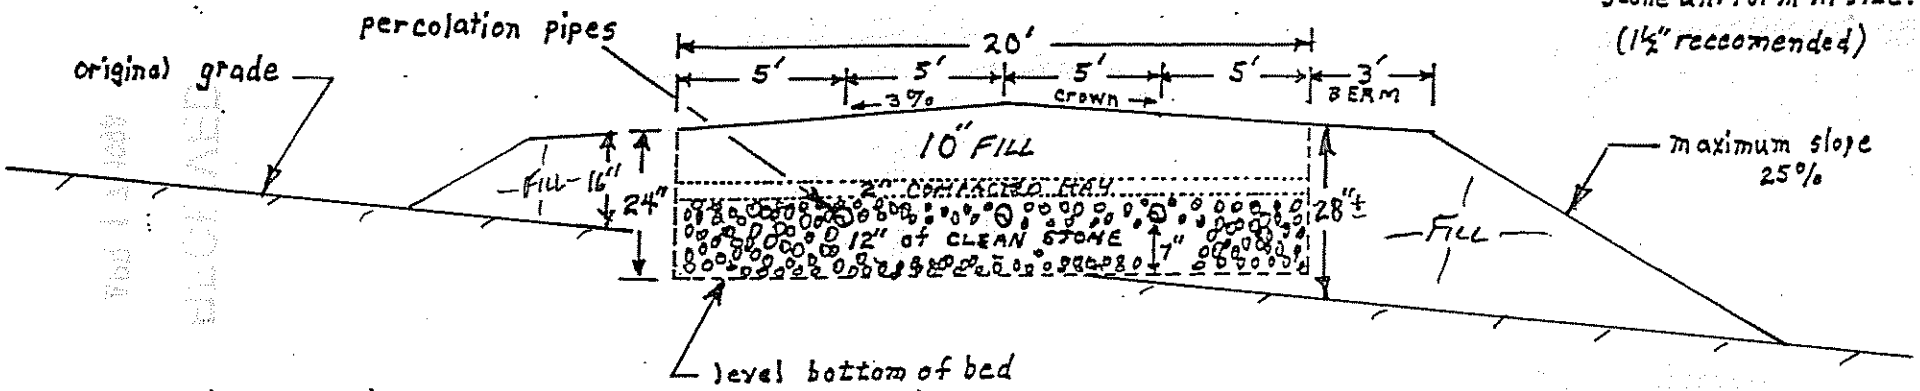

remove organic layer and scarify the soil surface before installing fill.

Bed Cross Section (no scale)

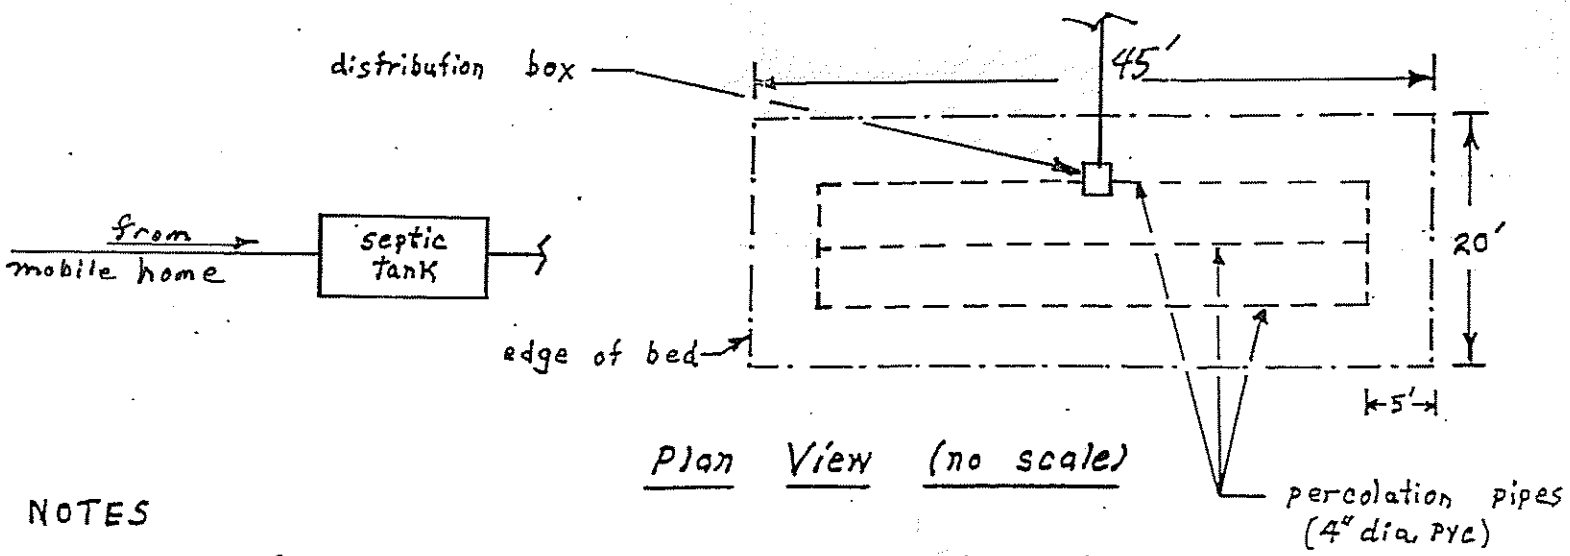

Plan View (no scale)

NOTES

1.) 16 inches of fill is required at uphill side of bed.
2.) texture of fill shall be gravelly coarse sand.
3.) refer to the MAINE STATE PLUMBING CODE, PART II (EFFECTIVE DATE: JAN. 1, 1998) for further details regarding installation procedures. (MAINE SUBSURFACE WASTE WATER DISPOSAL RULES)

FOR: JEFFREY & TINA CAMPBELL

DATE: 4/1/98

BY: JOHN W. LORD, JR. S.E. #168