Cormier, Carl

SUBMIT THE FOLLOWING COMPLETED FORM TO YOUR LOCAL PLUMBING INSPECTOR

DATE 10/17/72
NUMBER OF BEDROOMS 4
SIZE OF SEPTIC TANK [illegible]
TYPE OF SOIL [illegible]

OWNER Carl Cormier / RALPH THURLOW
STREET [illegible]
CITY [illegible] MAINE
TEL. NUMBER [illegible]

Test Performed by
[illegible]
Local Plumbing Inspector's Signature

LOCATION OF PROPOSED INSTALLATION
STREET Tequs Rd
CITY Augusta MAINE
TEL. NUMBER

SKETCH: LOCATION OF BUILDING DISPOSAL SYSTEM, TERRAIN FEATURES, PERCOLATION HOLES, WATER SUPPLIES, ETC.

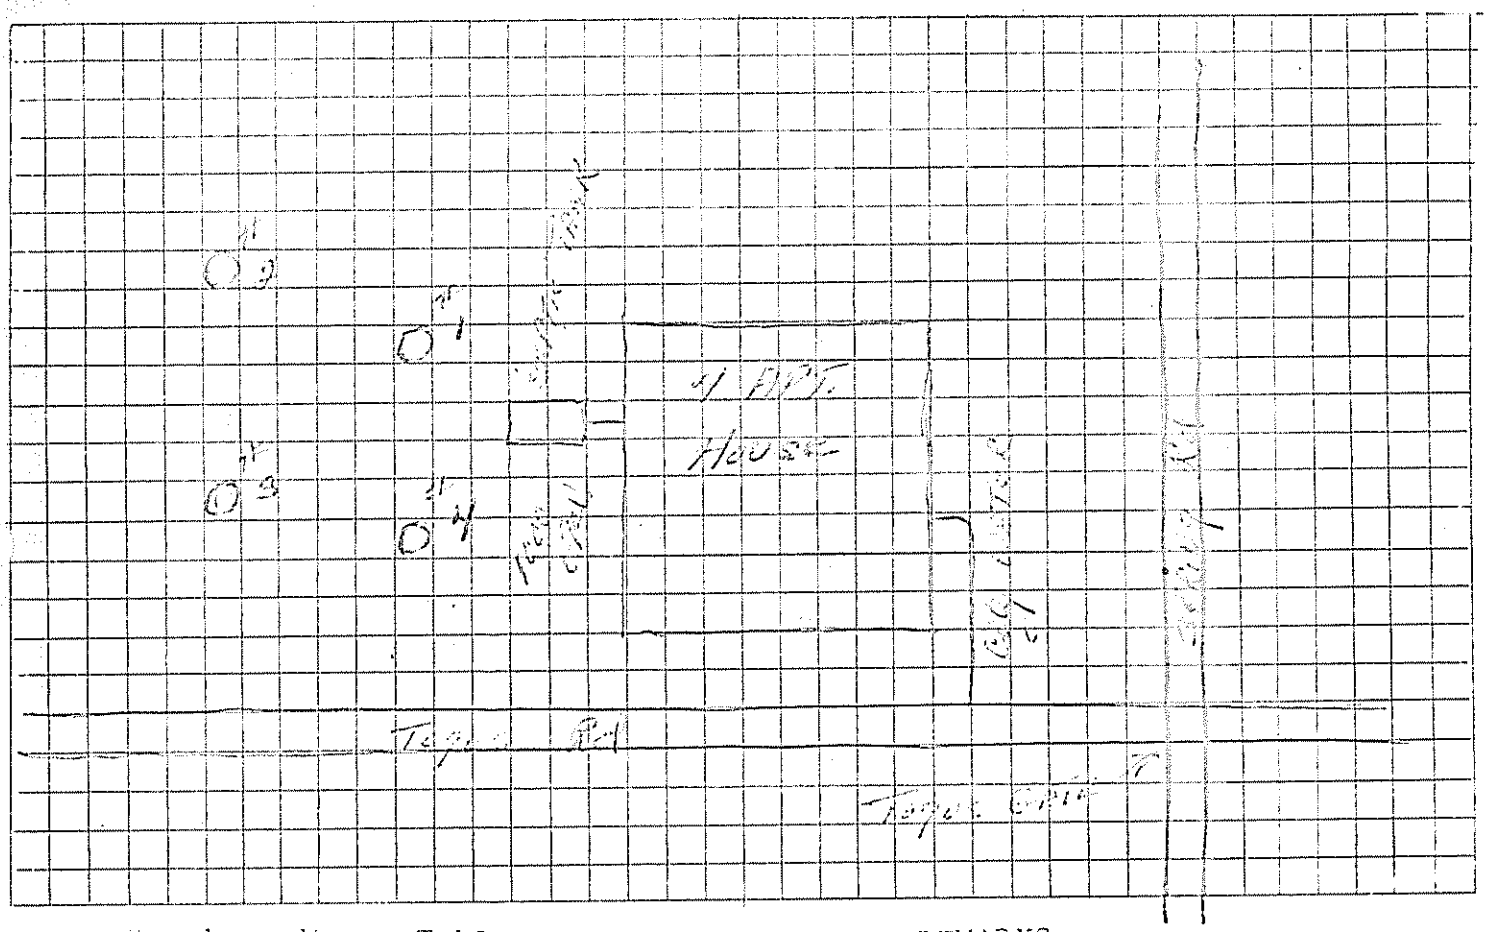

_____ Depth to Water Table
_____ Depth to Bedrock
_____ Depth to Clay or other impervious strata

REMARKS No

HOLE	HOLE DEPTH	TIME START	TIME FINISH	DEPTH OF WATER SURFACE START	DEPTH OF WATER SURFACE FINISH	ELAPSED TIME	TOTAL DROP OF WATER	PERCOL. RATE MINUTES/INCH
#1	30 in.	10:11	10:16	4 in.	6 in.	5 min.	2 in.	2½ min/in
#2	30 in.	10:14	10:19	10 in.	13 in.	5 min.	3 in.	1¾ min/in
#3	30 in.	10:19	10:24	10 in.	15½ in.	5 min.	5½ in.	1¼ min/in
#4	30 in.	10:22	10:27	4 in.	5 in.	5 min.	1 in.	5½ min/in
						AVERAGE RATE		2 min/in