Dostie, Vincent

SUBMIT THE FOLLOWING COMPLETED FORM TO YOUR LOCAL PLUMBING INSPECTOR

DATE 11-12-73	OWNER Vincent V. Dostie
NUMBER OF BEDROOMS 3	STREET 18½ Kendall St.
SIZE OF SEPTIC TANK 1000 gallo	CITY Augusta MAINE
TYPE OF SOIL Loam - Sand	TEL. NUMBER 622-9910
Test Performed by Richard Plante #1718	LOCATION OF PROPOSED INSTALLATION
Local Plumbing Inspector's Signature George L. Smith	STREET Oxford St.
	CITY Augusta Maine MAINE
	TEL. NUMBER 622-9910

SKETCH: LOCATION OF BUILDING DISPOSAL SYSTEM, TERRAIN FEATURES, PERCOLATION HOLES, WATER SUPPLIES, ETC.

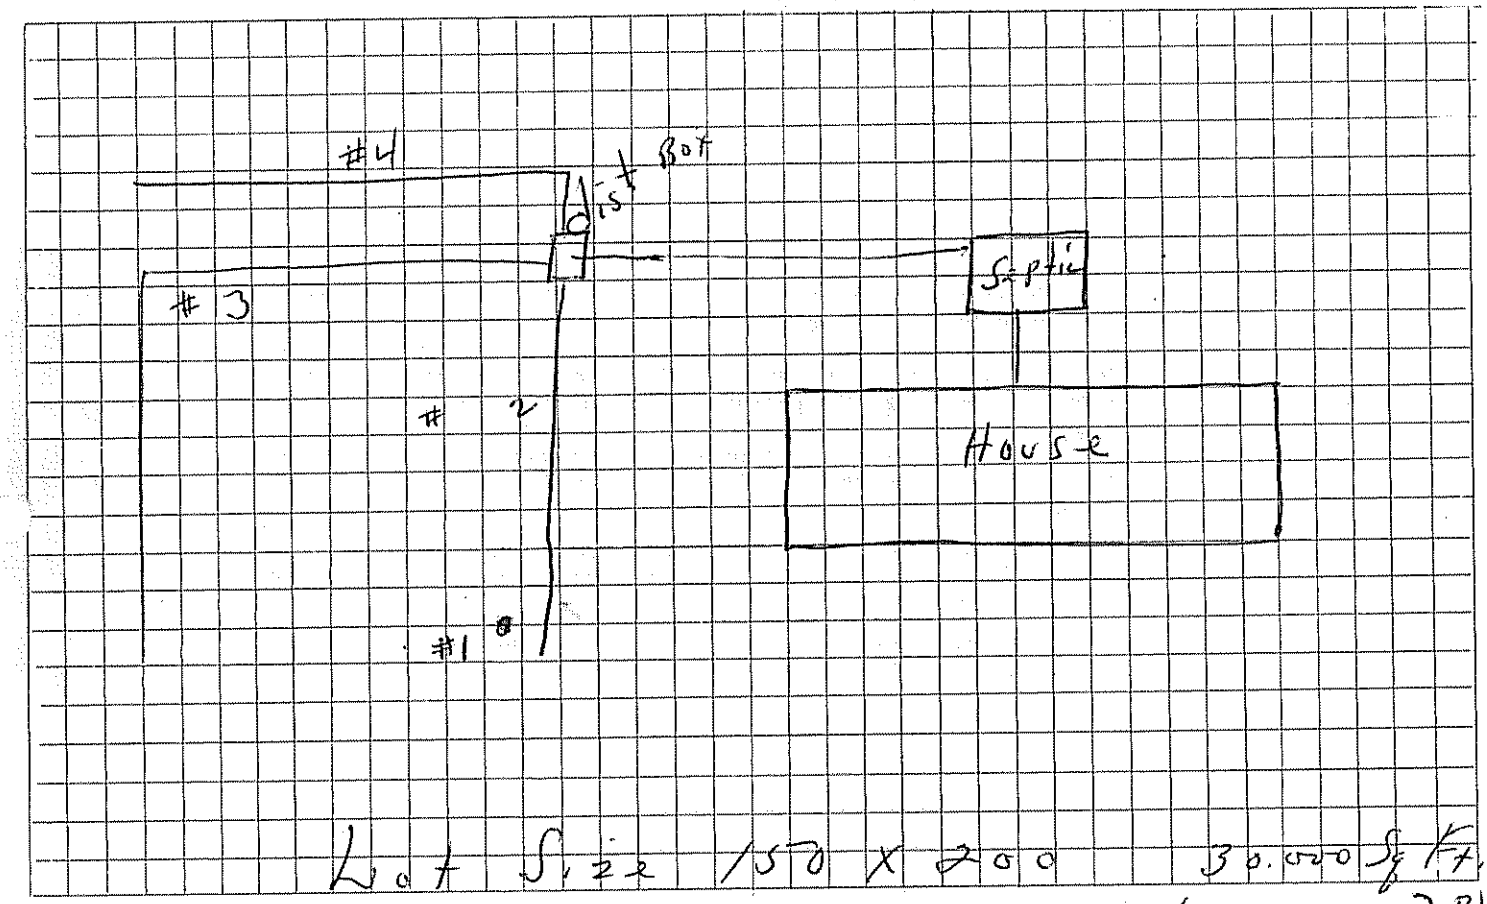

_____ Depth to Water Table
_____ Depth to Bedrock
_____ Depth to Clay or other impervious strata

REMARKS Lots 1-2-3 26-27-28 } Block 9
Buena Vista Park
150 X 200

HOLE	HOLE DEPTH	TIME START	TIME FINISH	DEPTH OF WATER SURFACE START	DEPTH OF WATER SURFACE FINISH	ELAPSED TIME	TOTAL DROP OF WATER	PERCOL. RATE MINUTES/INCH
#1	36 in.	9 AM	9.10	21 in.	17 in.	10 min.	4 in.	2.5 min/in
#2	36 in.	9.05 AM	9.15	20 in.	17 in.	10 min.	3 in.	3.3 min/in
#3	34 in.	9:15 AM	9:25	24 in.	18 in.	10 min.	6 in.	1.7 min/in
#4	36 in.	9:30 AM	9:40	19 in.	15 in.	10 min.	4 in.	2.5 min/in
						AVERAGE RATE		2.5 min/in