BARROWS, PAUL

SUBMIT THE FOLLOWING COMPLETED FORM TO YOUR LOCAL PLUMBING INSPECTOR

DATE Sept. 13, 1972	OWNER Paul Barrows
NUMBER OF BEDROOMS 2	STREET Mobile Park
SIZE OF SEPTIC TANK 1000	CITY Augusta MAINE
TYPE OF SOIL Sandy Loam	TEL. NUMBER
Test Performed by Philip Plumbing & Heating	LOCATION OF PROPOSED INSTALLATION
Local Plumbing Inspector's Signature C. J. Martin	STREET Same
	CITY MAINE
	TEL. NUMBER

SKETCH: LOCATION OF BUILDING DISPOSAL SYSTEM, TERRAIN FEATURES, PERCOLATION HOLES, WATER SUPPLIES, ETC.

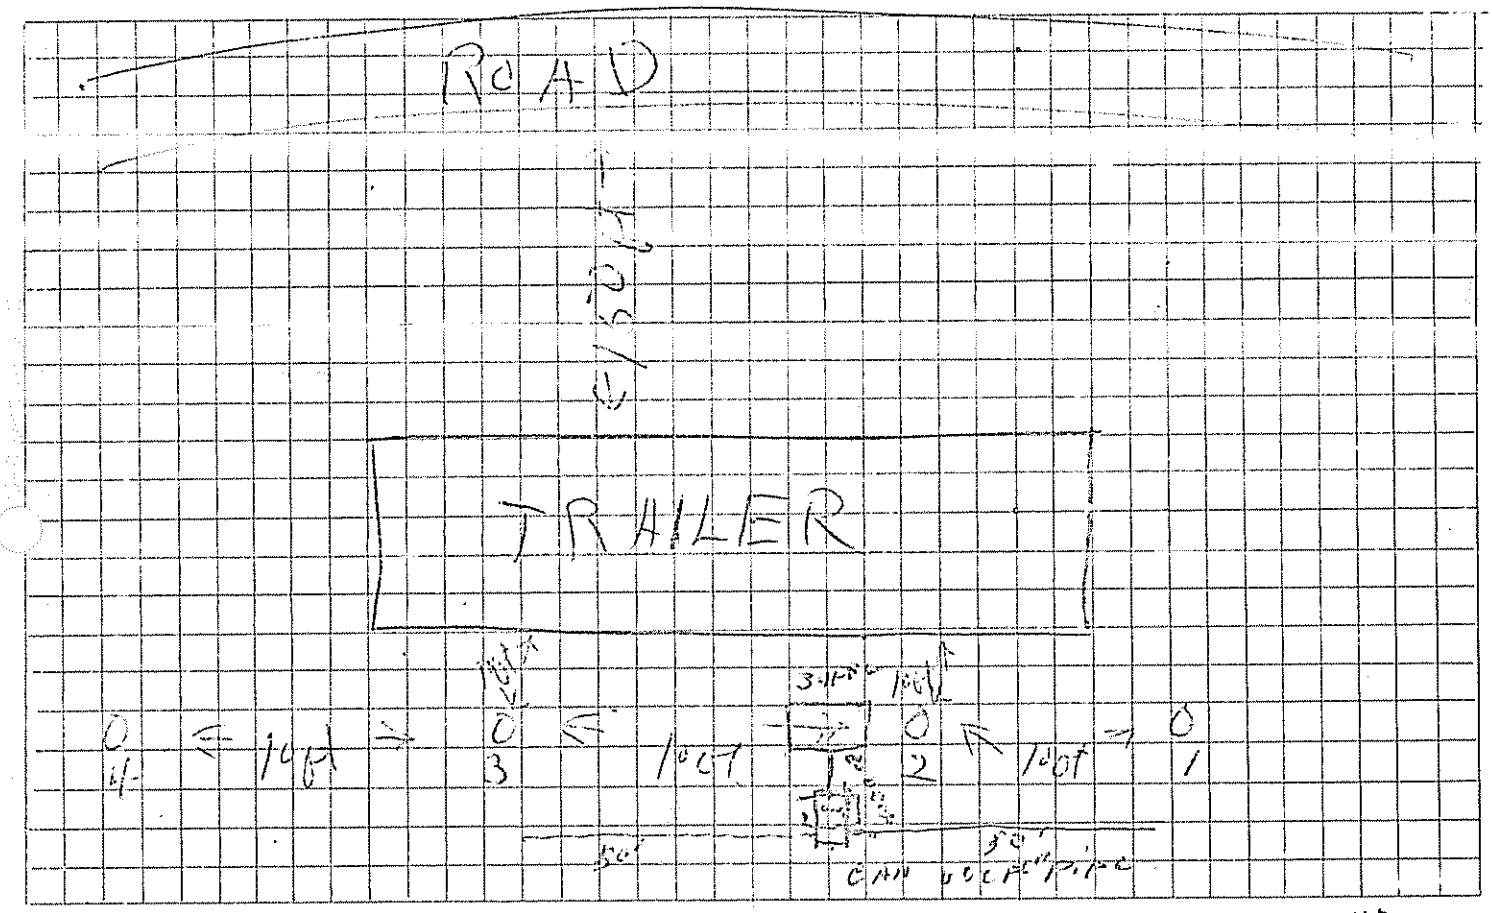

Depth to Water Table Could not be found same

Depth to Bedrock

Depth to Clay or other impervious strata 4 TO 5' THICK CRUST

REMARKS LEVEL LAND

HOLE	HOLE DEPTH	TIME START	TIME FINISH	DEPTH OF WATER SURFACE START	DEPTH OF WATER SURFACE FINISH	ELAPSED TIME	TOTAL DROP OF WATER	PERCOL. RATE MINUTES/INCH
#1	36 in.			in.	in.	30 min.	18 in.	1.6 min/in
#2	36 in.			in.	in.	30 min.	31 in.	.96 min/in
#3	36 in.			in.	in.	30 min.	18 in.	1.6 min/in
#4	36 in.			in.	in.	30 min.	14 in.	2.1 min/in
						AVERAGE RATE		1.30 min/in