SUBMIT THE FOLLOWING COMPLETED FORM TO YOUR LOCAL PLUMBING INSPECTOR

MACFARLAND, HOPE

DATE Sept 12, 1973	OWNER Hope MacFarland
NUMBER OF BEDROOMS 2	STREET RFD 1
SIZE OF SEPTIC TANK 1000	CITY Gardiner Me MAINE
TYPE OF SOIL Gravely Till	TEL. NUMBER
Test Performed by Guy Allen	LOCATION OF PROPOSED INSTALLATION
Local Plumbing Inspector's Signature [illegible]	STREET Allenwood Park
	CITY Augusta MAINE
	TEL. NUMBER

SKETCH: LOCATION OF BUILDING DISPOSAL SYSTEM, TERRAIN FEATURES, PERCOLATION HOLES, WATER SUPPLIES, ETC.

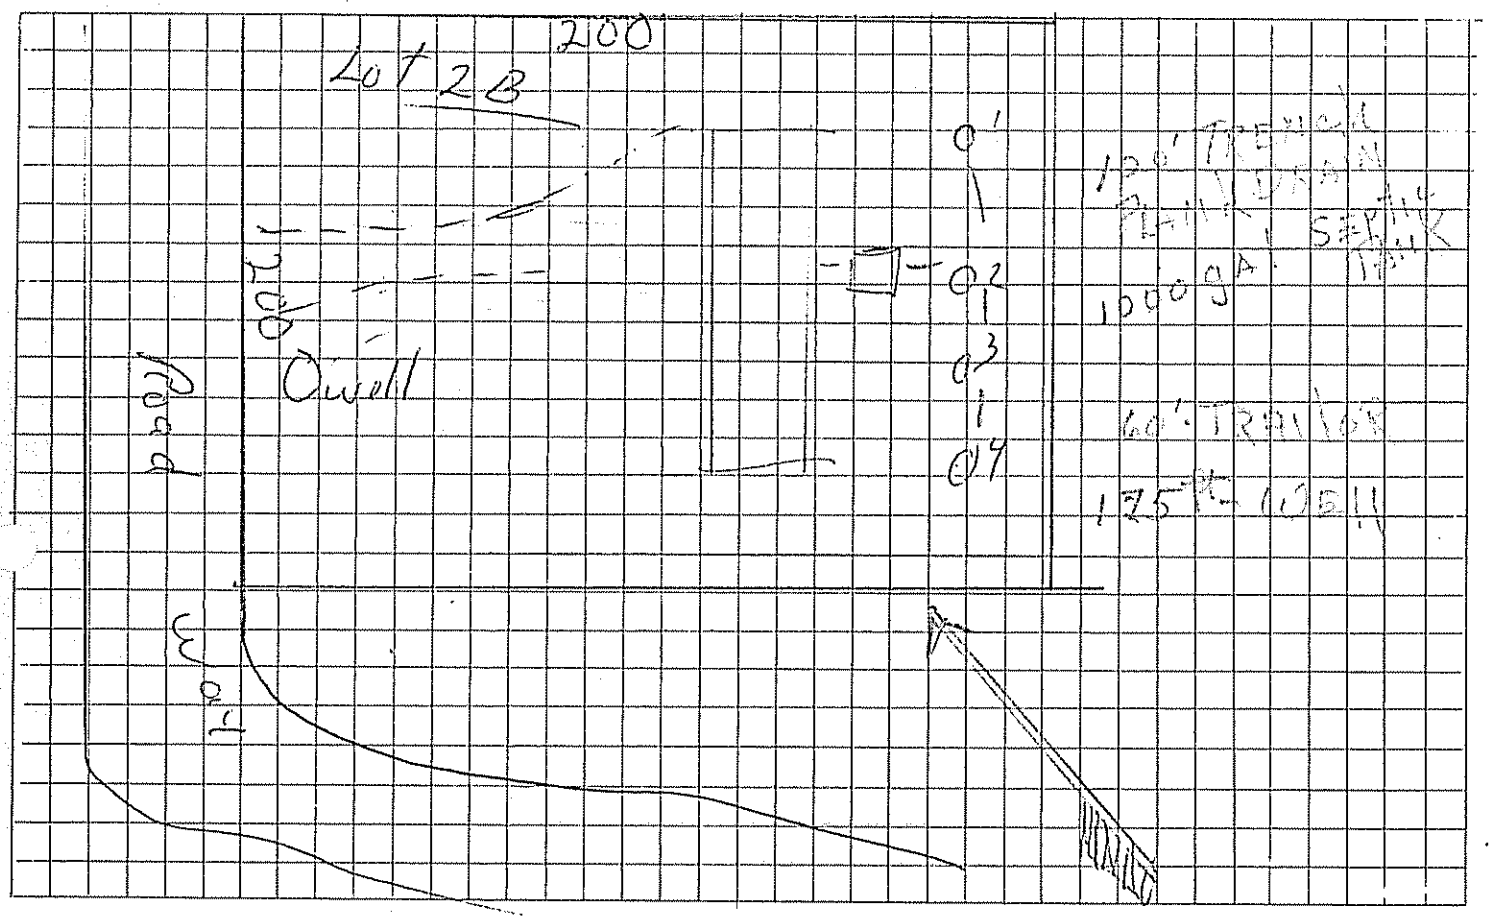

_____ Depth to Water Table
_____ Depth to Bedrock
_____ Depth to Clay or other impervious strata

REMARKS

HOLE	HOLE DEPTH	TIME START	TIME FINISH	DEPTH OF WATER SURFACE START	DEPTH OF WATER SURFACE FINISH	ELAPSED TIME	TOTAL DROP OF WATER	PERCOL. RATE MINUTES/INCH
#1	38 in.	3:09	3:38	24 in.	29 in.	29 min.	5 in.	5.8 min/in
#2	37 in.	3:10	3:40	26 in.	30 in.	30 min.	4 in.	7.5 min/in
#3	36 in.	3:12	3:43	25 in.	30 in.	31 min.	5 in.	6.2 min/in
#4	in.	3:14	3:44	27 in.	31 in.	30 min.	4 in.	7.5 min/in
						AVERAGE RATE		6.7 min/in