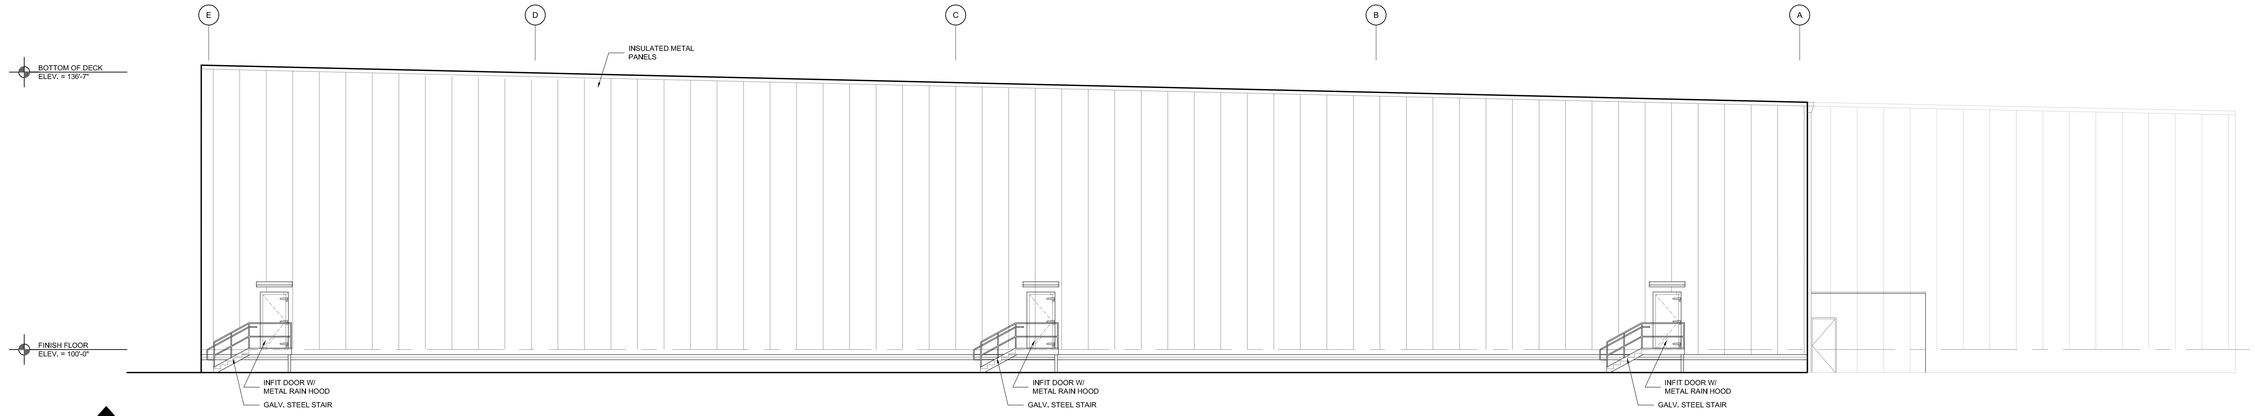

1 / A4 NORTH EXTERIOR ELEVATION

1/8" = 1'-0"

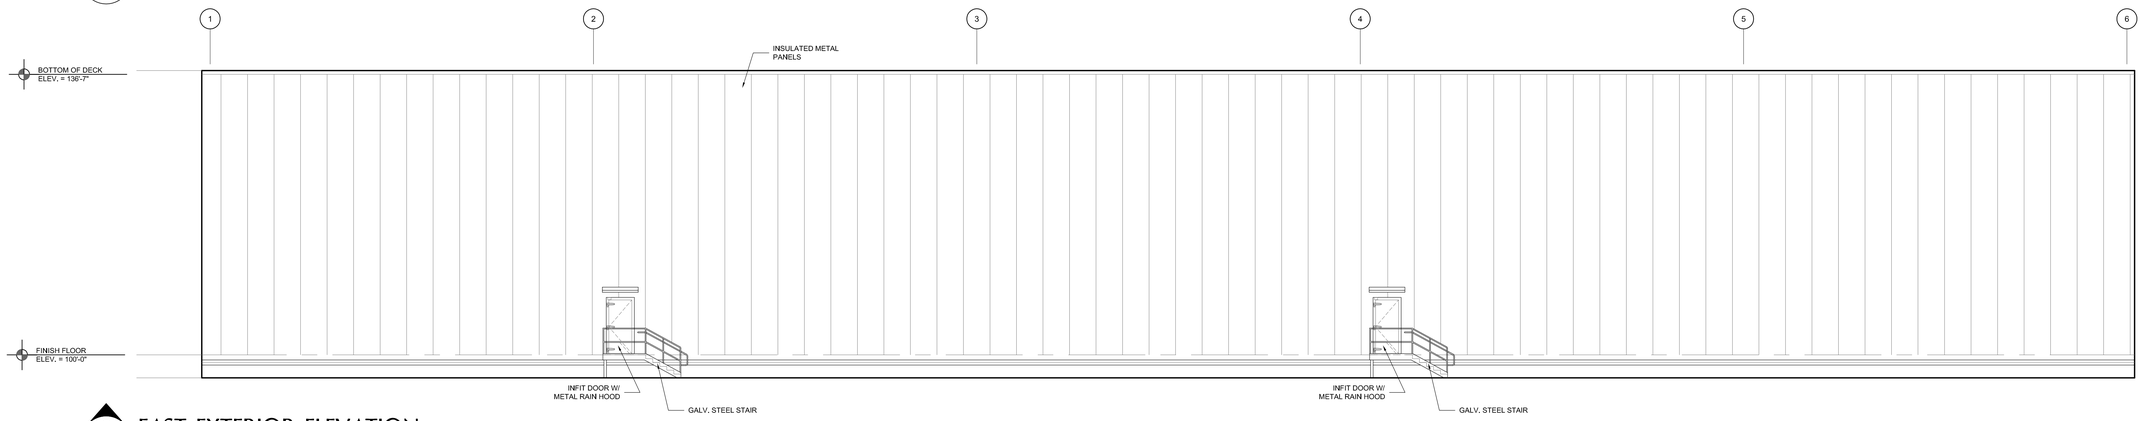

2 / A4 EAST EXTERIOR ELEVATION

1/8" = 1'-0"

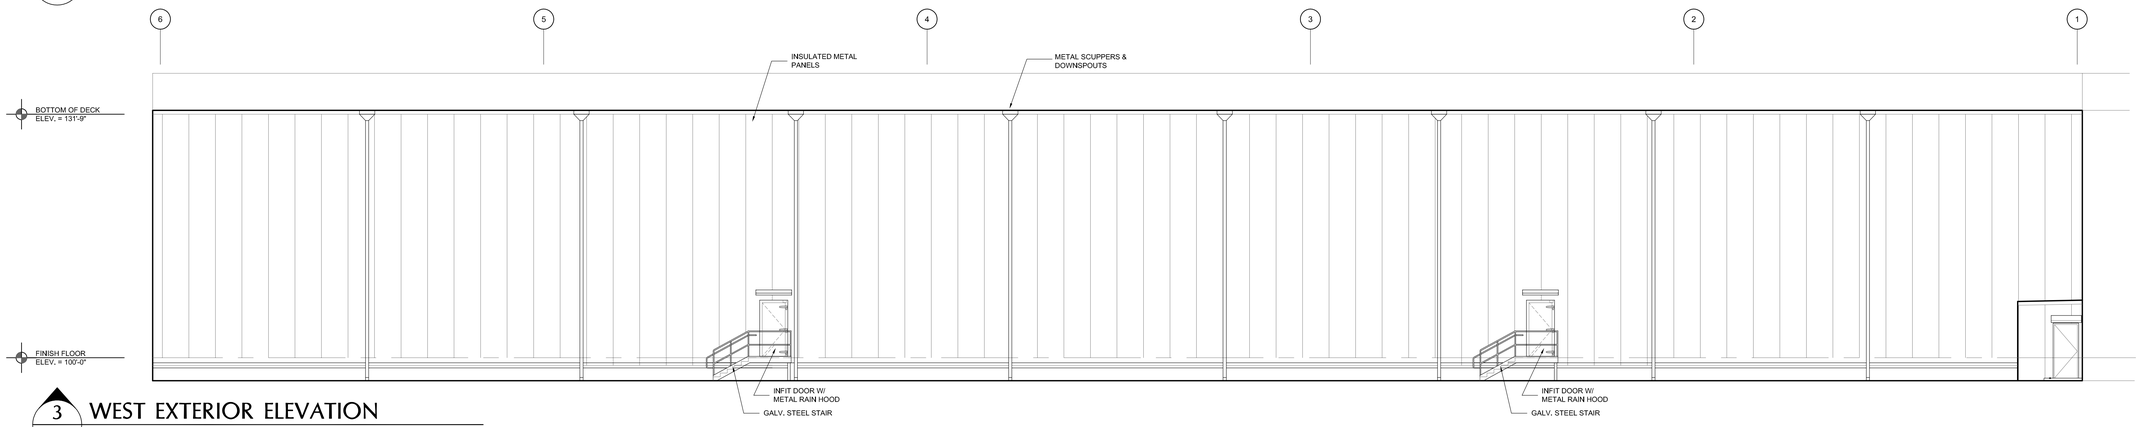

3 / A4 WEST EXTERIOR ELEVATION

1/8" = 1'-0"

ESI DESIGN SERVICES
SUMMIT BUILDING SOLUTIONS
950 Walnut Ridge Drive | Hartland, WI 53029 | 262.369.3535 T | 262.369.3592 F

DISTRIBUTION FACILITY EXPANSION FOR
PERFORMANCE FOODSERVICE
DALTON ROAD
AUGUSTA, ME

REVISIONS

- -
- -
- -
- -
- -
- -
- -
- -
- -
- -

DATE	JOB NO.
4/14/16	80-3765-16
DWG By:	CHK'D By: TPG

SHEET TITLE

BUILDING ELEVATIONS

PRELIMINARY DWGS. ■

FINAL CONST. DWGS.

SHEET NUMBER

A5-B

ARCHITECTURAL