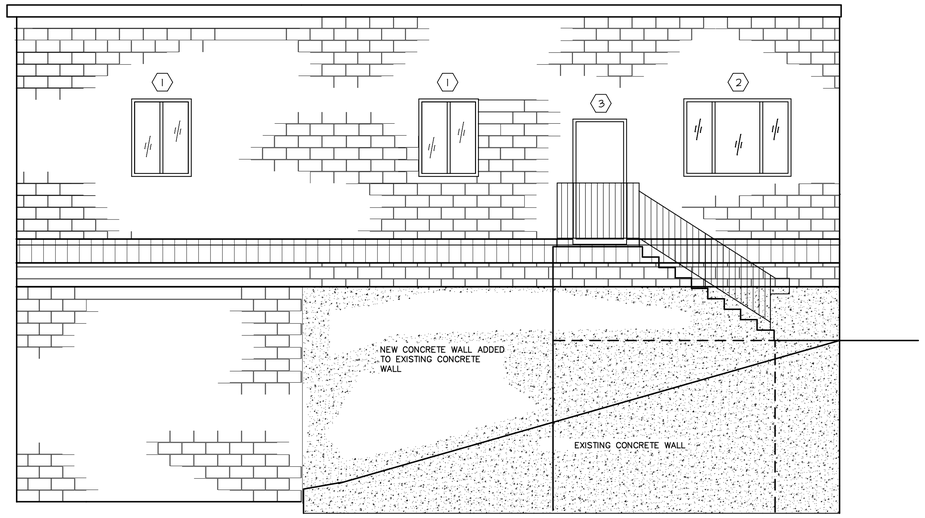

1 A1.1 WEST ELEVATION
SCALE 1/4" = 1'

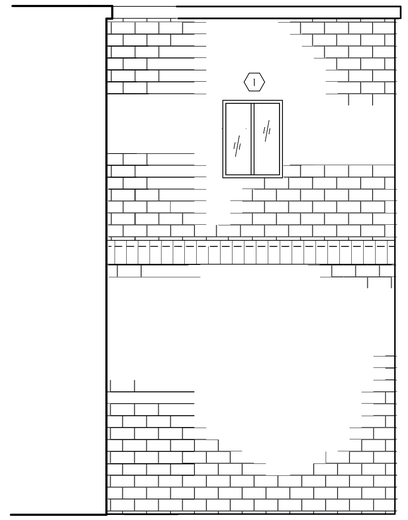

5 A1.1 EAST ELEVATION
SCALE 1/4" = 1'

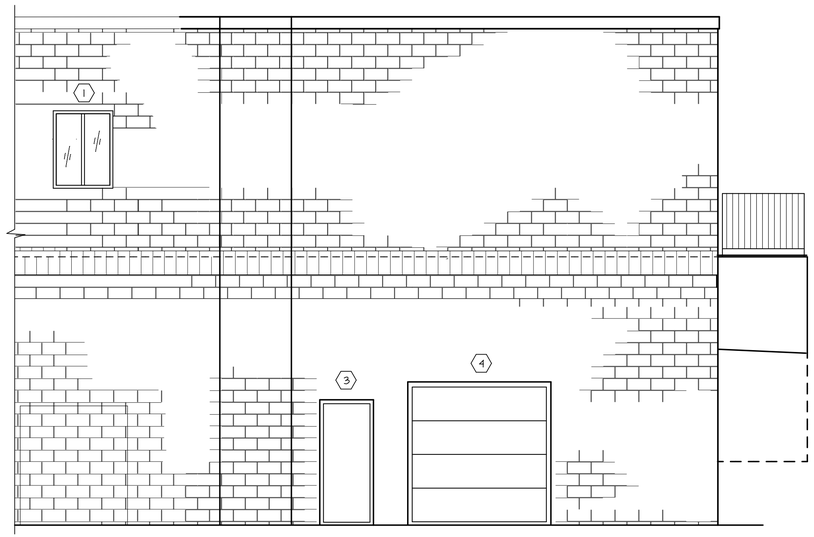

3 A1.1 NORTH ELEVATION
SCALE 1/4" = 1'

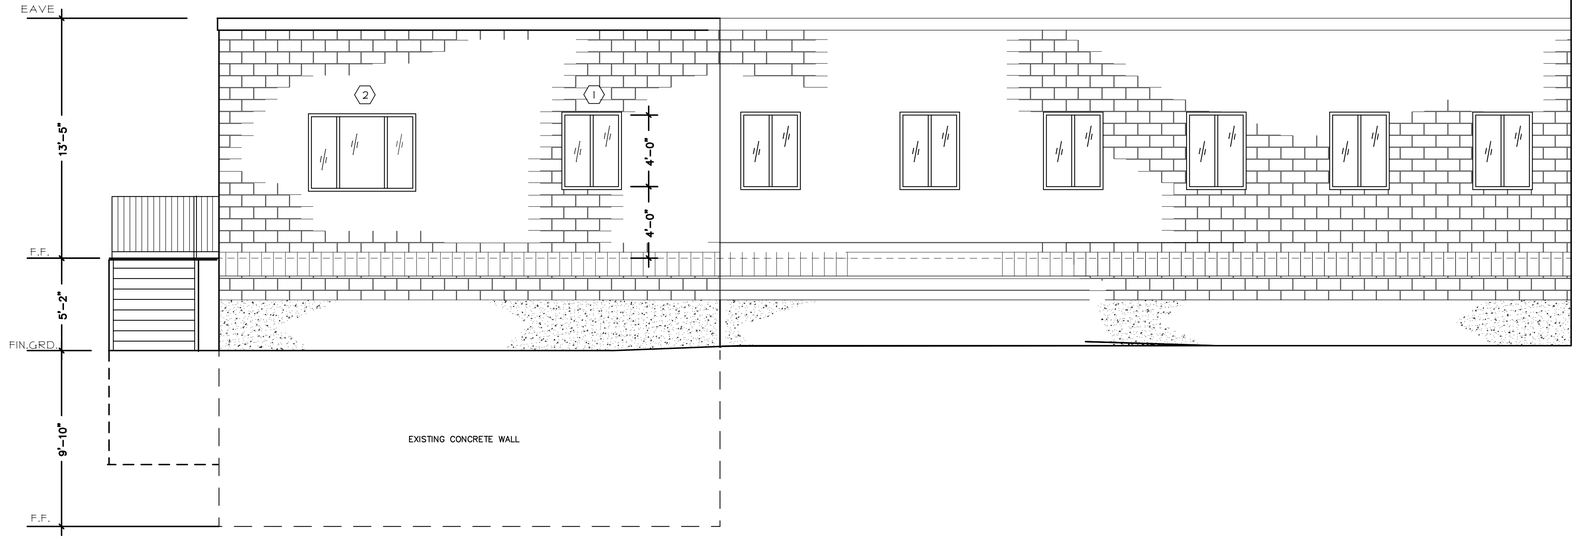

4 A1.1 SOUTH ELEVATION
SCALE 1/4" = 1'

LINTELS

1. 3 1/2 x 3 1/2" x 1/4" x 4'-0"
2. 3 1/2" x 3 1/2" x 5/16" x 7'-0"
3. 3 1/2" x 3 1/2" x 5/16" x 4'-0"
4. W8x10 x 9'-4"
   PL. 11 1/2" x 3/8" x 7'-10"

PROGRESS - FOR REVIEW ONLY

WARNING: THIS DRAWING IS THE PROPERTY AND INSTRUMENT OF SHERIDAN CORPORATION FOR USE WITH THE PROJECT IDENTIFIED BELOW. NO MODIFICATIONS OR CHANGES MAY BE MADE TO THIS DRAWING AND NO USE MAY BE MADE OF THIS DRAWING WITHOUT THE EXPRESS WRITTEN PERMISSION OF SHERIDAN CORPORATION. ANY MODIFICATION, CHANGE OR USE OF THIS DRAWING WITHOUT THE EXPRESS WRITTEN PERMISSION OF SHERIDAN CORPORATION IS WRONGFUL AND IS AT THE USER'S RISK. SHERIDAN DISCLAIMS ANY AND ALL LIABILITY FOR SUCH USE.

DATE	REVISION		
		EST. NO	
		SIZE	
		TYPE	
		DRAWN BY	WP/RP
		REVIEWED BY	
		SCALE	1/4"=12"
		DATE	03-28-16

FILE NAME: G.T.V. NAME:

Engineering Designs For
CHARLIE'S NISSAN
AUGUSTA, MAINE

Title
ELEVATIONS

JOB NO. 161005
ENGINEERING DWG. NO. A4
OF

DESIGN BUILDER

Sheridan
www.sheridancorp.com
FAIRFIELD
PORTLAND
MAINE