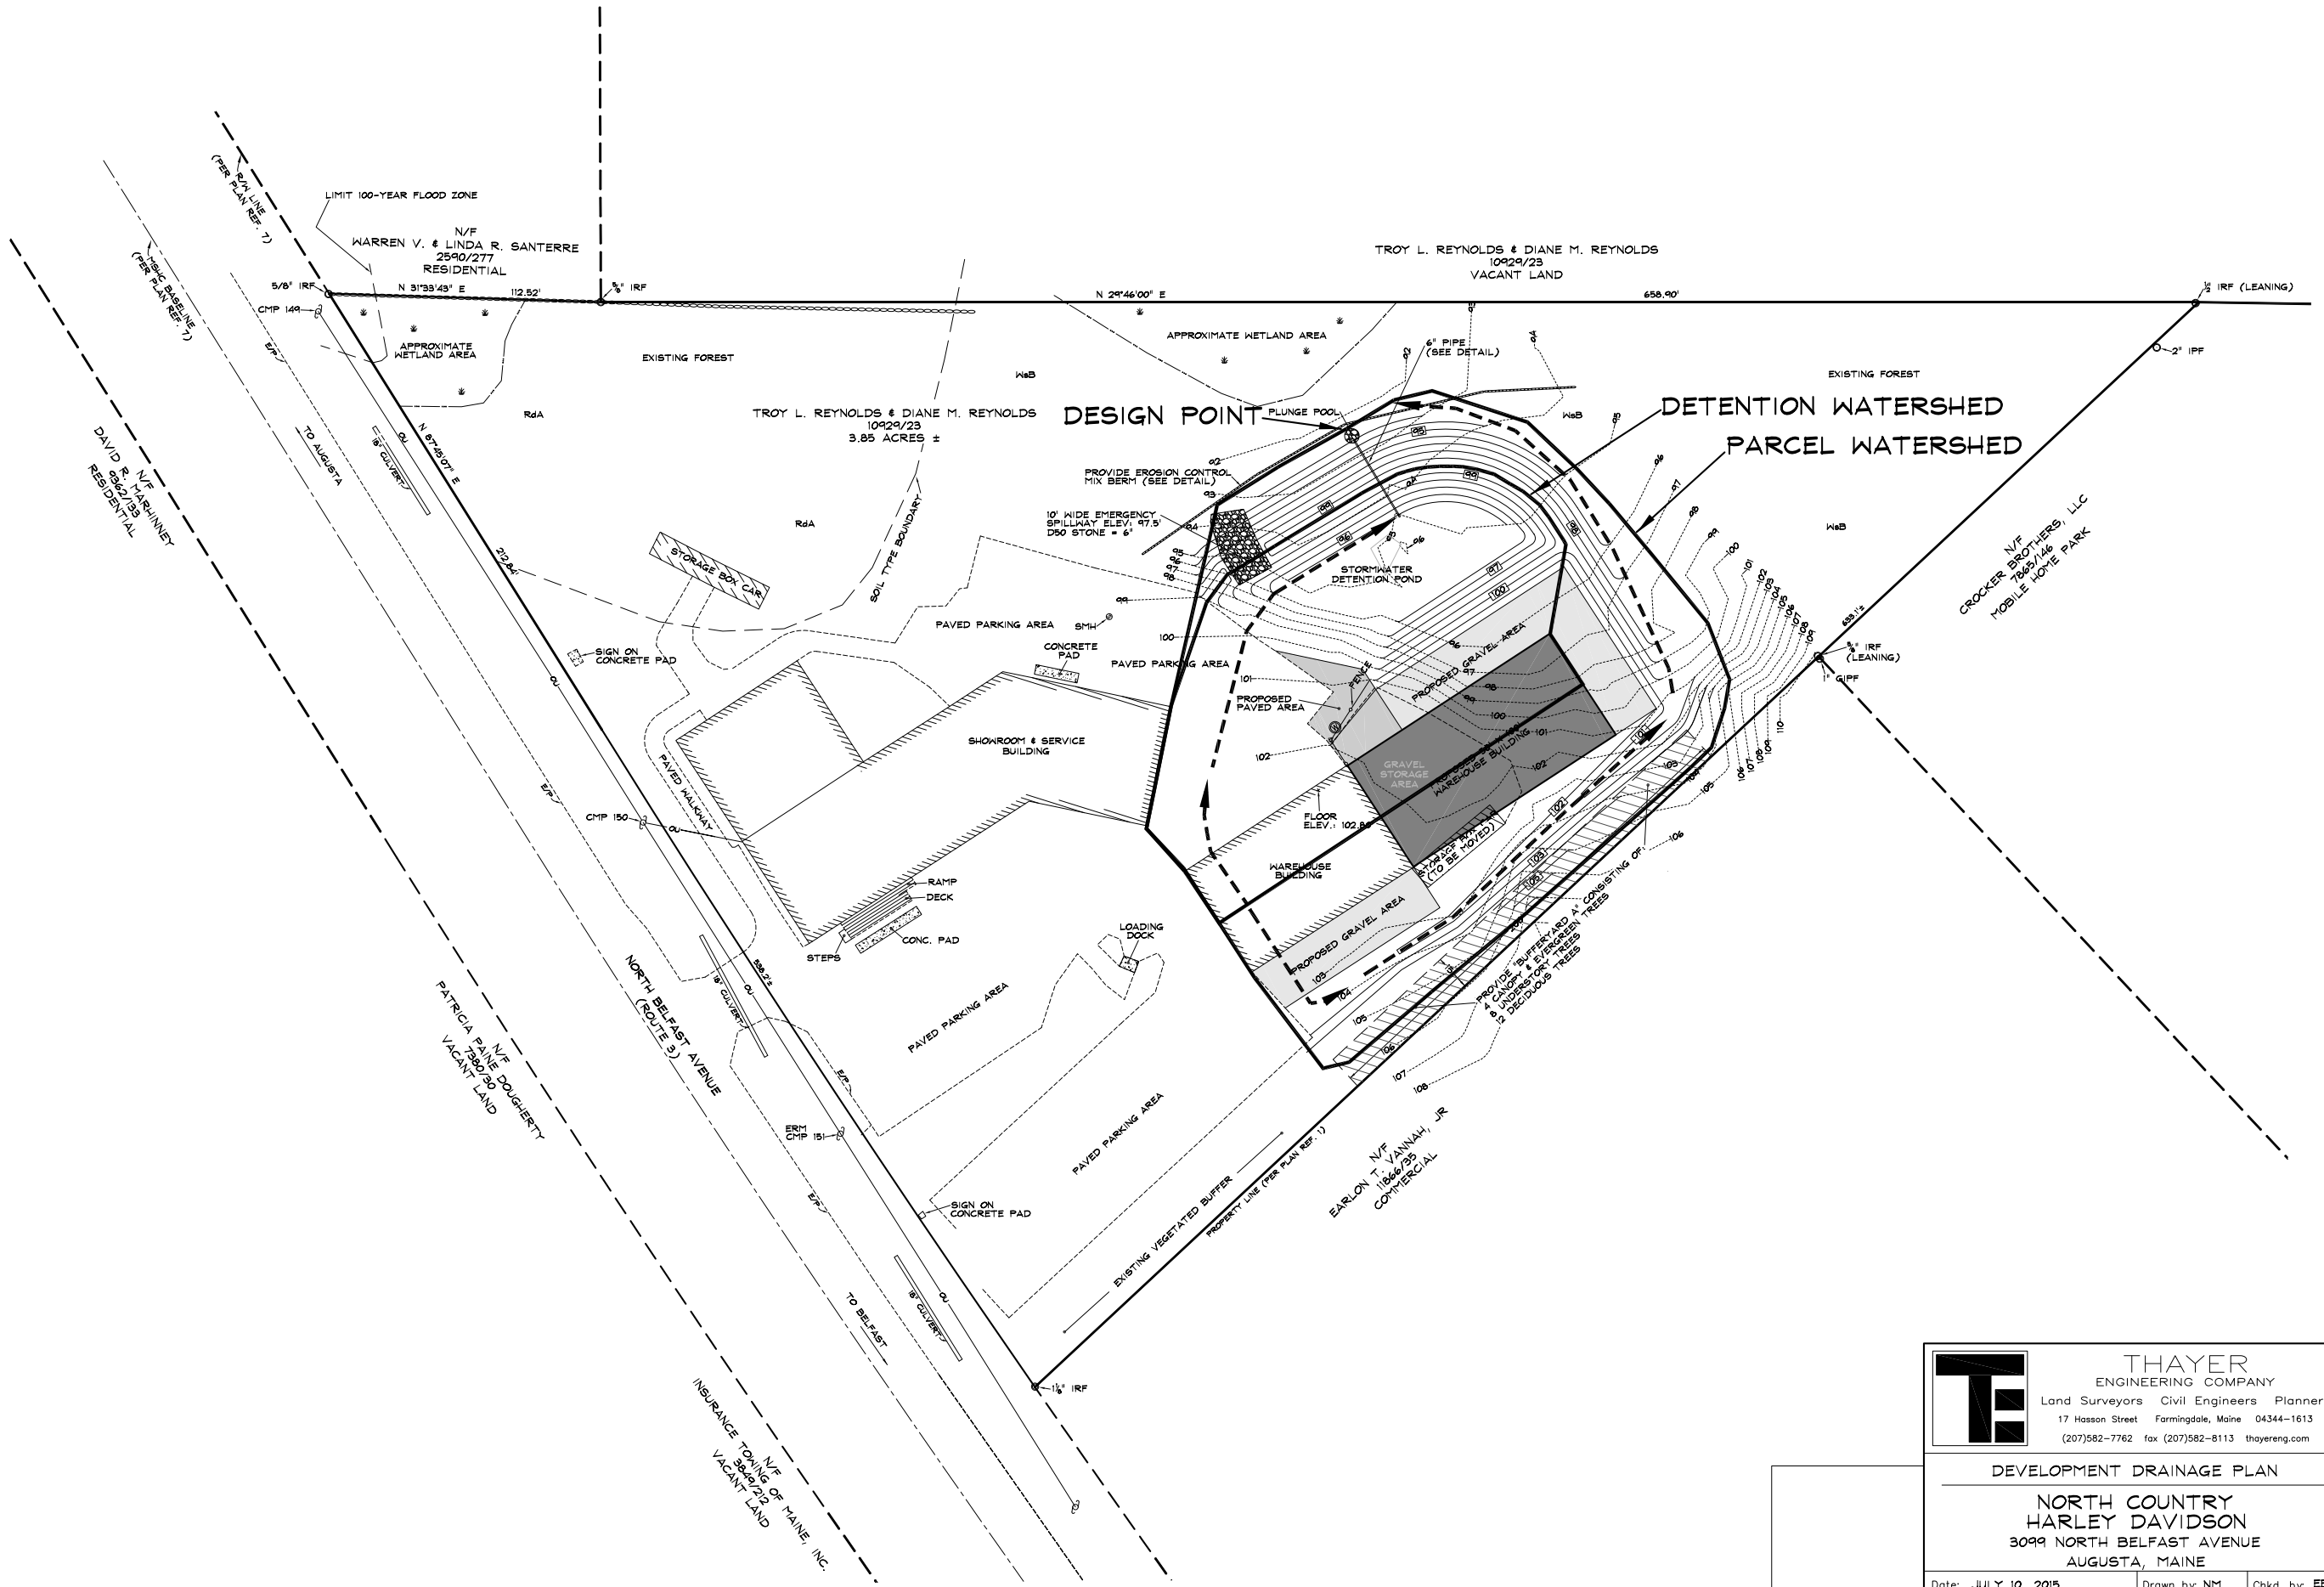

THAYER
ENGINEERING COMPANY
Land Surveyors Civil Engineers Planners
17 Hasson Street Farmingdale, Maine 04344-1613
(207)582-7762 fax (207)582-8113 thayereng.com

DEVELOPMENT DRAINAGE PLAN

NORTH COUNTRY
HARLEY DAVIDSON
3099 NORTH BELFAST AVENUE
AUGUSTA, MAINE

Date: JULY 10, 2015	Drawn by: NM	Chkd. by: EBT
Scale: 1" = 30'	Drawing # 2	Proj. # 921125

PRELIMINARY WITHOUT ORIGINAL SIGNATURE AND SEAL