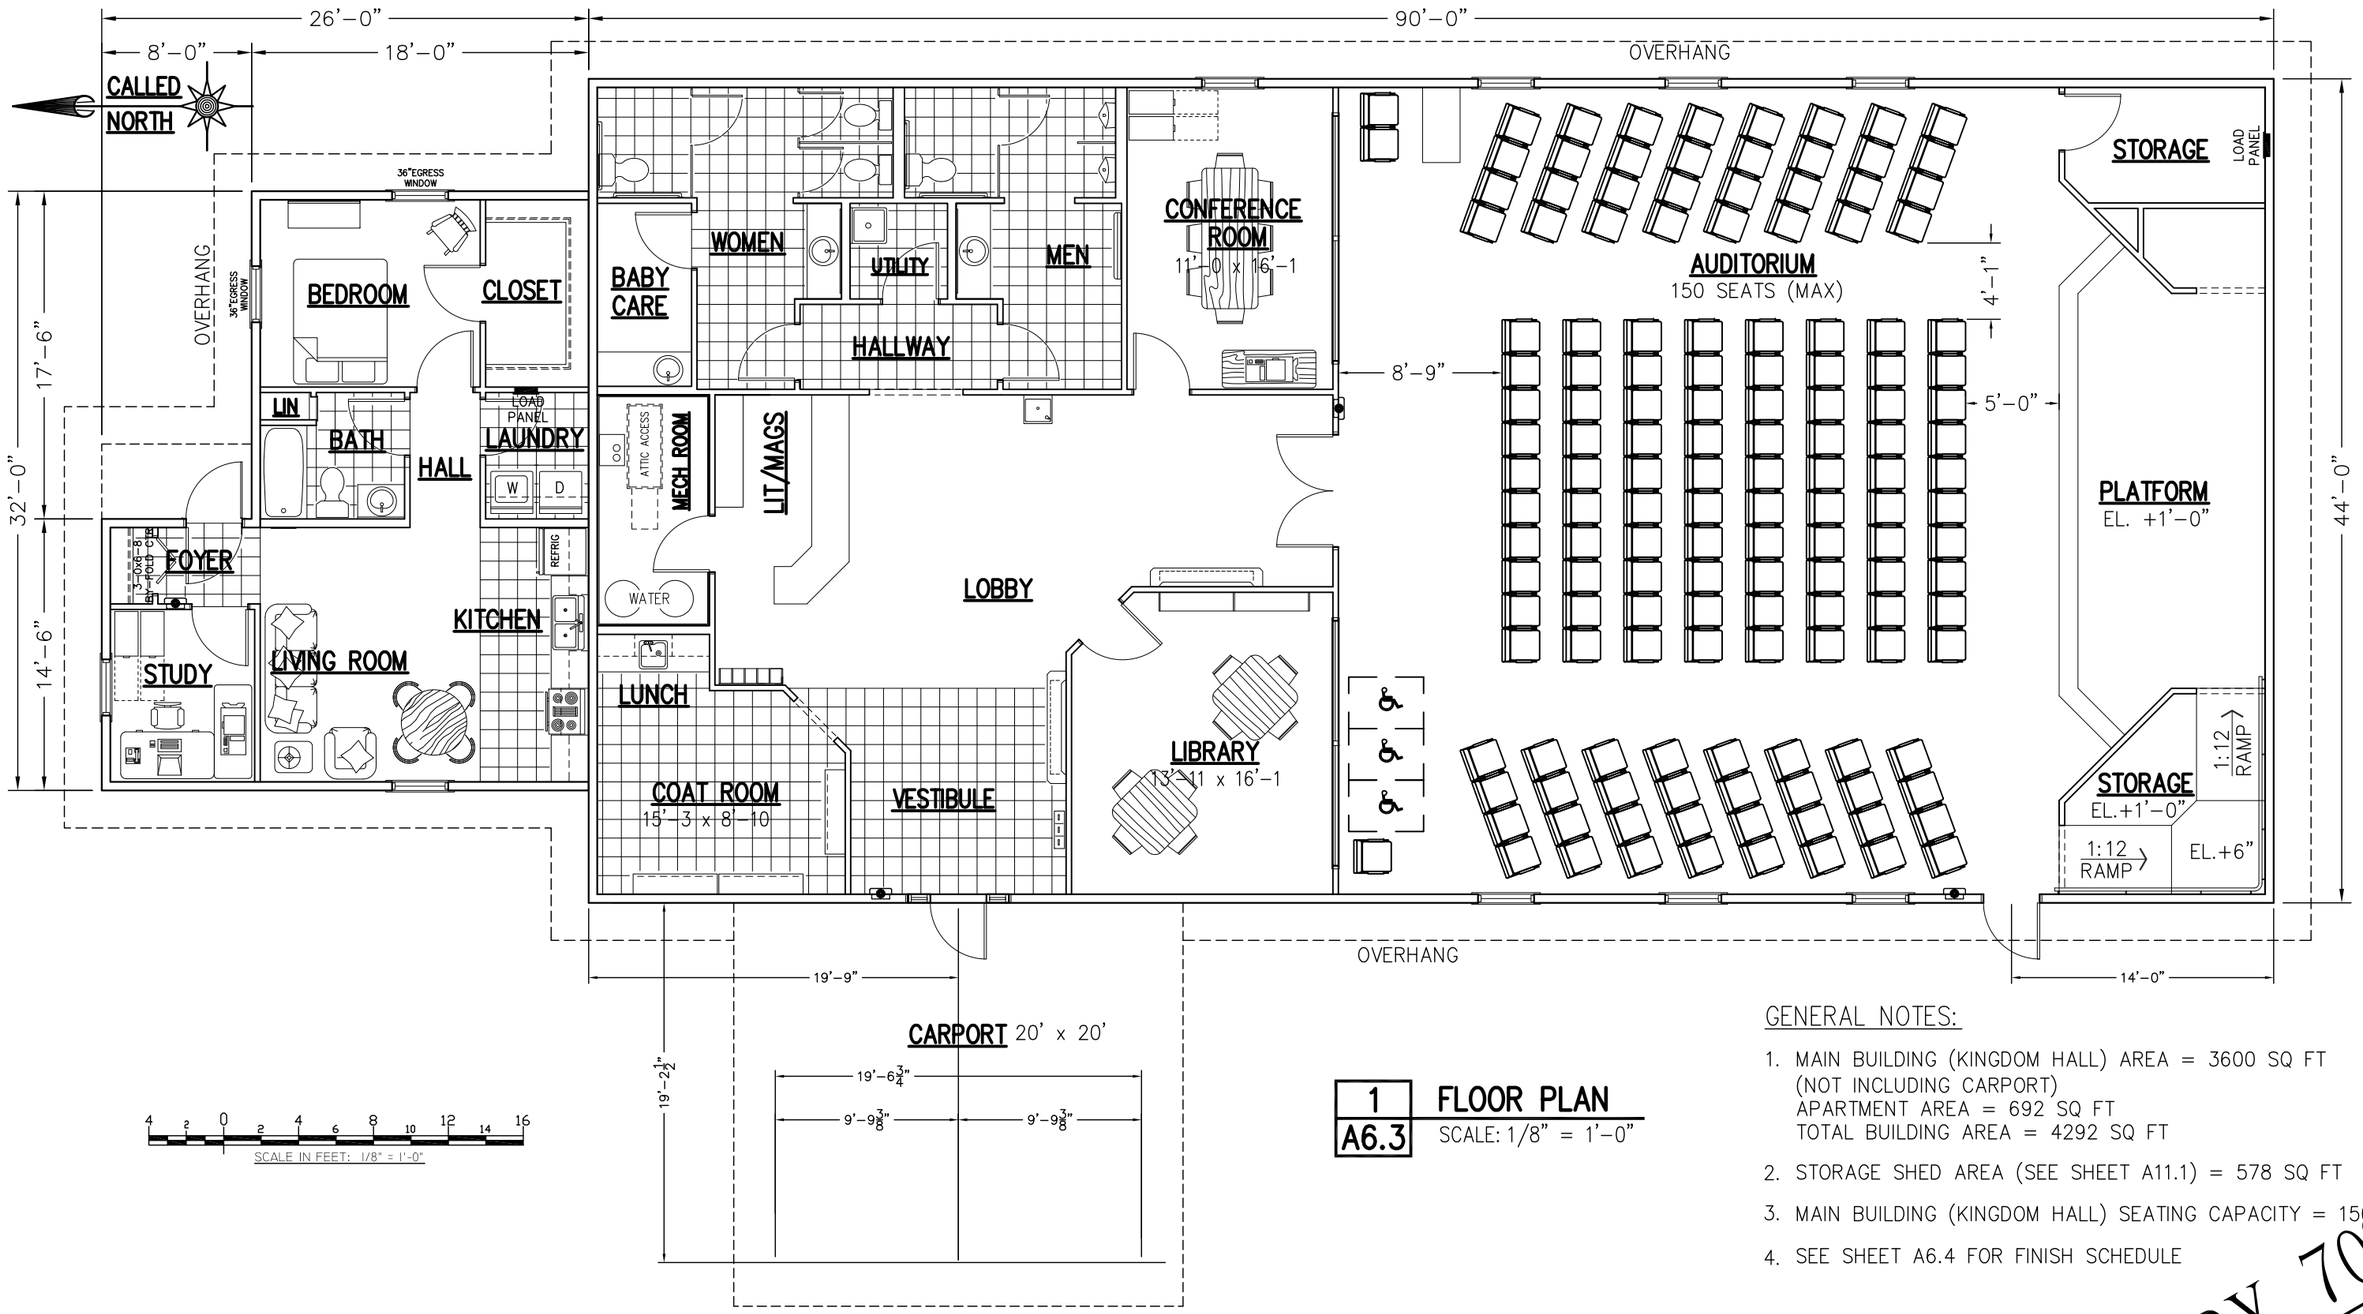

1 / A6.3 FLOOR PLAN
SCALE: 1/8" = 1'-0"

GENERAL NOTES:

1. MAIN BUILDING (KINGDOM HALL) AREA = 3600 SQ FT
   (NOT INCLUDING CARPORT)
   APARTMENT AREA = 692 SQ FT
   TOTAL BUILDING AREA = 4292 SQ FT
2. STORAGE SHED AREA (SEE SHEET A11.1) = 578 SQ FT
3. MAIN BUILDING (KINGDOM HALL) SEATING CAPACITY = 150
4. SEE SHEET A6.4 FOR FINISH SCHEDULE

NO	DATE	REVISION	BY
1	12-15-13	PRELIMINARY	JMH
2			
3			
4			
5			
6			

SHEET TITLE
GENERAL FLOOR PLAN
SEATING LAYOUT

PROJECT TITLE
AUGUSTA, ME – KINGDOM HALL
DESIGN 02 w/ APARTMENT
UNITED STATES OF AMERICA

DWN BY: JMH CKD BY: JMH
SCALE: 1/8"=1'-0"
DATE: 12-15-2013
CAD #: 02A603_R1.DWG
SHEET No.
A6.3

PRELIMINARY 70%