BALLARGEON, DENIS

SUBMIT THE FOLLOWING COMPLETED FORM TO YOUR LOCAL PLUMBING INSPECTOR

DATE 31 Oct 1973 NUMBER OF BEDROOMS three SIZE OF SEPTIC TANK 1000 gal. TYPE OF SOIL sandy	OWNER Denis Ballargeon STREET CITY Manchester, MAINE TEL. NUMBER 622-5649
Test Performed by R.L.S. #965 Wayne P. Libby Wayne P. Libby	LOCATION OF PROPOSED INSTALLATION STREET Gould Rd CITY Augusta MAINE TEL. NUMBER None
Local Plumbing Inspector's Signature George L. Smith	

SKETCH: LOCATION OF BUILDING DISPOSAL SYSTEM, TERRAIN FEATURES, PERCOLATION HOLES, WATER SUPPLIES, ETC.

Note: Not to Scale.

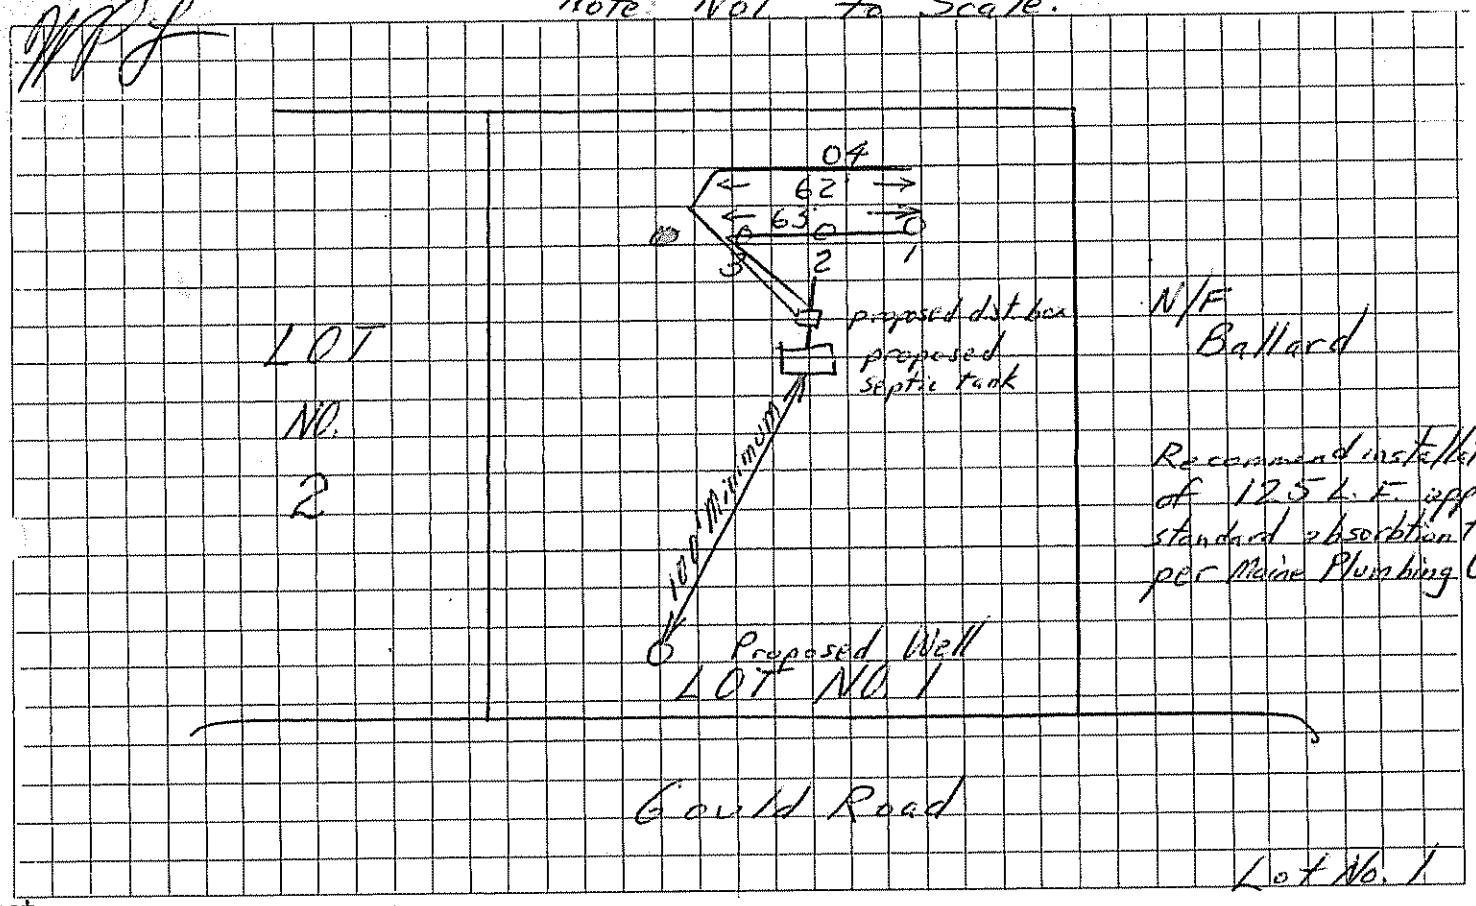

not encountered Depth to Water Table
" Depth to Bedrock
" Depth to Clay or other impervious strata

REMARKS very fast percolation thru very sandy strata, apparently quite deep

HOLE	HOLE DEPTH	TIME START	TIME FINISH	DEPTH OF WATER SURFACE START	DEPTH OF WATER SURFACE FINISH	ELAPSED TIME	TOTAL DROP OF WATER	PERCOL. RATE MINUTES/INCH
#1	37 in.	11:29:30	11:30:40	31 in.	35 in.	1:10 min.	4 in.	0.29 min/in
#2	36 in.	11:32:10	11:33:50	30 in.	34 in.	1:40 min.	4 in.	0.33 min/in
#3	36 in.	11:35:15	11:37:05	31 in.	35 in.	1:50 min.	4 in.	0.46 min/in
#4	38 in.	11:38:30	11:39:45	32 in.	36 in.	1:15 min.	4 in.	0.31 min/in
						AVERAGE RATE		0.35 min/in