Kittredge, Herbert

ORIGINAL To be sent to Division of Health Engineering, Augusta, Maine 04333 by the LPI

MAINE DEPARTMENT OF HEALTH AND WELFARE APPLICATION FOR PRIVATE SEWAGE DISPOSAL PERMIT	(For systems disposing of less than 2000 gallons per day)	This is NOT a permit; this form when completed must be presented to the Local Plumbing Inspector to obtain a permit.	Page 1 of 2

own	Street, Road, etc. WARD Road	Permit No.	Date
Augusta	If on water body, give name	8856ER	5-5-78

ner of property	Owner's address	Size of lot	
Kittredge, Herbert	WARD Rd Augusta, ME	6	○ Sq. feet ⊗ Acres

me & type of establishment other than private home	Is lot Zoned? ○ Yes ⊗ No	Type of Zoning	○ Residential ○ Commercial ○ Resource Protection

me of applicant ner's agent	If you plan to use a previous subdivision approval in lieu of site investigation, please submit one of the following: ○ Deed restriction re. private sewage disposal ○ Copy of the subdivision soils report ○ Soils report from a State Agency
plicant's address eet, Box, etc.	Tel. No. 623-4151
wn	zip code 04330
plicant's signature ner's signature X Herbert L Kittredge	Date Date

Subdivision name	Lot No.
NA	NA

This application is for: ○ New System ○ Expanded System ⊗ Replacement System ○ Replacement of ○ Treatment Tank Only ○ Disposal Area Only

The water supply for this property is: ○ Dug well, depth ____, lining ____; ○ Drilled well, depth 118', lining ____; Spring ○

epth ____, lining ____; Surface water ○ Body, ○ Course—○ with disinfection, ○ without disinfection. ○ Public Utility, name ____

ITE INVESTIGATION

Show location of pits and/or borings on sketch on page 2, and refer to completed sample form and Chapter 4 of the Code, II.

	Soil Profile No. 1	Soil Profile No.	Soil Profile No.	Soil Profile No.	Soil Profile No.
	⊗ Pit ☐ Boring	☐ Pit ☐ Boring	☐ Pit ☐ Boring	☐ Pit ☐ Boring	☐ Pit ☐ Boring
Description of & Thickness each soil	Organic strata Inches Garden	Organic strata Inches	Organic strata Inches	Organic strata Inches	Organic strata Inches
	1st strata Inches 0 – 11	1st strata Inches	1st strata Inches	1st strata Inches	1st strata Inches
	2nd strata Inches 11-18	2nd strata Inches	2nd strata Inches	2nd strata Inches	2nd strata Inches
	3rd strata Inches 18+	3rd strata Inches	3rd strata Inches	3rd strata Inches	3rd strata Inches
Depth from surface of ground to:	Total Depth of observation hole 48 Inches	Total Depth of observation hole Inches	Total Depth of observation hole Inches	Total Depth of observation hole Inches	Total Depth of observation hole Inches
	Max. Ground water table—mottling ⊗ None Evident Inches	Max. Ground water table—mottling ○ None Evident Inches	Max. Ground water table—mottling ○ None Evident Inches	Max. Ground water table—mottling ○ None Evident Inches	Max. Ground water table—mottling ○ None Evident Inches
	Impervious layer, clay, etc. ⊗ None Evident Inches	Impervious layer, clay, etc. ○ None Evident Inches	Impervious layer, clay, etc. ○ None Evident Inches	Impervious layer, clay, etc. ○ None Evident Inches	Impervibus layer, clay, etc. ○ None Evident Inches
	Bedrock Inches ⊗ None Evident Type of Bedrock	Bedrock Inches ○ None Evident Type of Bedrock	Bedrock Inches ○ None Evident Type of Bedrock	Bedrock Inches ○ None Evident Type of Bedrock	Bedrock Inches ○ None Evident Type of Bedrock
	Surface slope 1-2 %	Surface slope %	Surface slope %	Surface slope %	Surface slope %
	Soil Group & Condition per Table 9-1 of the Code, II 2-B	Soil Group & Condition per Table 9-1 of the Code, II	Soil Group & Condition per Table 9-1 of the Code, II	Soil Group & Condition per Table 9-1 of the Code, II	Soil Group & Condition per Table 9-1 of the Code, II

On 29 April 78 (date), a site investigation for this project was completed. I supervised this soil evaluation and certify that the results indicated above best represent the soil conditions found. I recommend the following type and size of private sewage disposal system. I also recommend the proposed private sewage disposal system layout and location shown on page 2.

Signature and Registration/Certification Number Roger Allaker 33

Date signed 30 April 1978

⊗ Soil Scientist ○ Geologist ○ Soil Engineer ○ Other, must show current letter of certification to LPI

RIVATE SEWAGE DISPOSAL SYSTEM PROPOSED

Show location of system and details on sketches on page 2, and refer to completed sample form

SYSTEM:

⊗ COMBINED SYSTEM

○ SEPARATED SYSTEM
f separated system—type f human waste dipsosal ystem to be used:

- ○ Sealed Vault Privy
- ○ Open Pit Privy
- N/A ○ Compost Toilet
- ○ Incinerator Toilet
- ○ Chemical Toile:
- ○ Other, describe

See Chapter 9 of the Code, II.

TREATMENT TANK:

⊗ Septic Tank
⊗ Concrete
○ Fiberglas
○ Metal N/A Manufacturer—

Size in gallons 1000

○ Aerobic Tank
Manufacturer—
Model No.
Size in gallons

SUBSURFACE ABSORPTION AREA

Type	SIZE
○ Trench System: Total trench length. N/A	○ Very Small ○ Small ⊗ Medium ○ Medium Large ○ Large ○ Extra Large
○ Bed System Length 40' Width 20'	
○ Chamber System Number ○ Type A ○ Type F N/A ⊗ Single File ○ Cluster	
○ Mound System Length Width N/A of base	
○ Special System Length Width N/A	
○ Non-discharge System Bed-Length N/A Width Holding Tank Size N/A Gal. Manufacturer ① Alarm device provided, type	

SITE MODIFICATION

Fill is—○ required, ⊗ not required

Fill will be inches deep

DETAILS

○ A Distribution Box is required
Pumping is—○ required, ⊗ is not required.

The Dose will be gallons

DISTANCES

⊗ Yes ○ No: The proposed subsurface absorption area will be located at least 100 feet from any and all wells; springs; surface water bodies and courses (lake, pond, ocean, brook, stream, river); swamps; marshes; and bogs.

⊗ Yes ○ No: The proposed subsurface absorption area will be located at least 300 feet from any and all wells and springs producing 2000 gallons or more of water per day and any public water supplies.

N PROPERTY / LOT LOCATION MAP

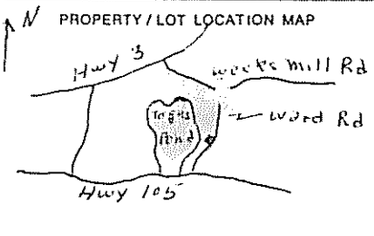

Location—roads, landmarks

FOR THE USE OF LPI ONLY

○ Denial: Application is denied for following reasons; portions of the Code II are cited.
Form is incomplete (____ pg.) as to ○ General info, ○ Site Investigation, ○ System Proposed, ○ Site Plan, ○ Disposal System Plan, ○ Cross-Section, ○ Statement. See Section 2.3.
○ Site Investigation indicates site is ○ totally unsuitable for disposal system; Sections 4.5 and 9.5, Table 9-1 Group 9 and 10. ○ Unsuitable for system proposed; Sections 4.3, 4.6, 9.5, Table 9-1.
○ System Proposed does not conform to Code; See Sections 9. ____
○ Site Investigation indicates site modifications are necessary; See Sections ○ 4.3, ○ 4.4, ○ 4.6, ○ 8.7, ○ ____
○ Miscellaneous ____ See Section ____
○ Acceptance: Application for permit is approved ○ with condition specified, comply with Section ____ ○ without condition.

Signed LPI Richard G. Baker Date 5-3-78

HHE - 200 5/75

APPLICATION FOR PRIVATE SEWAGE DISPOSAL PERMIT

(For systems disposing of less than 2000 gallons per day)

own	Street, Road, etc. WARD Road If on water body, give name	Owner of property
Augusta		Herbert Kittredge

Site Plan

Scale 1" = 100 Ft. or

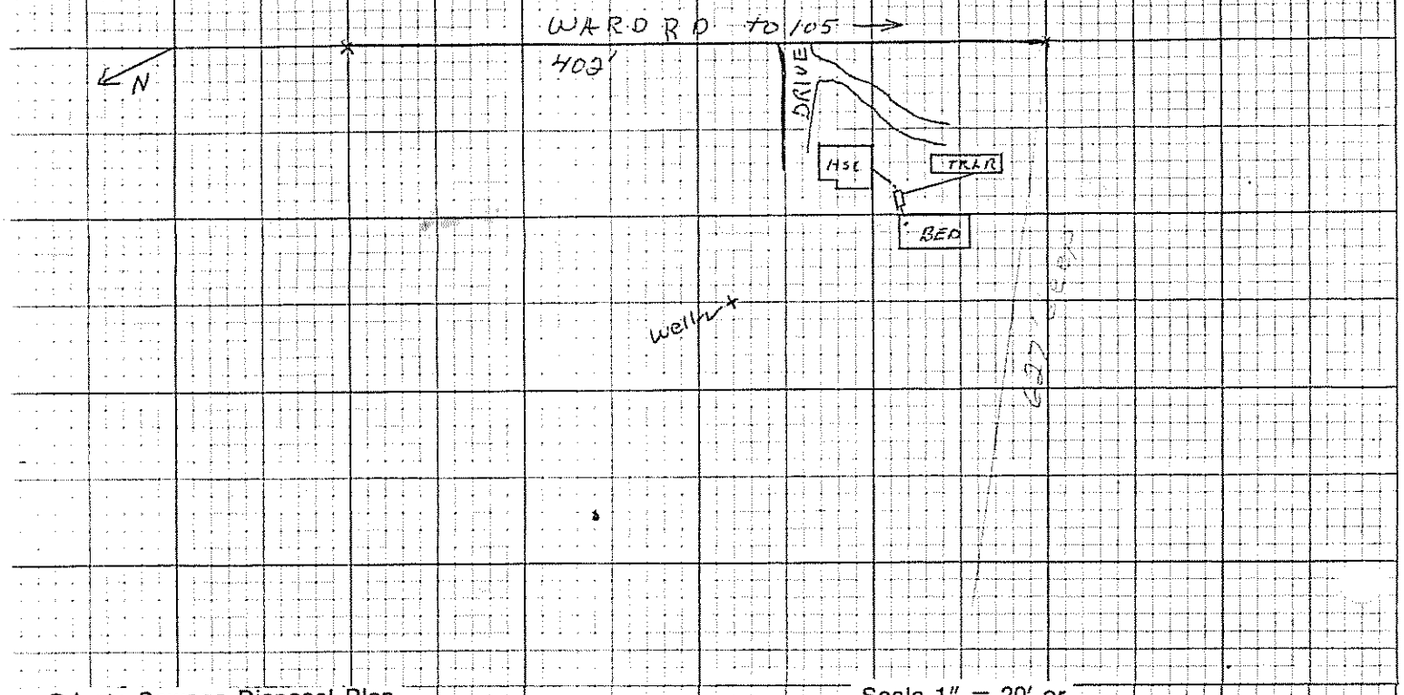

Private Sewage Disposal Plan

Scale 1" = 20' or

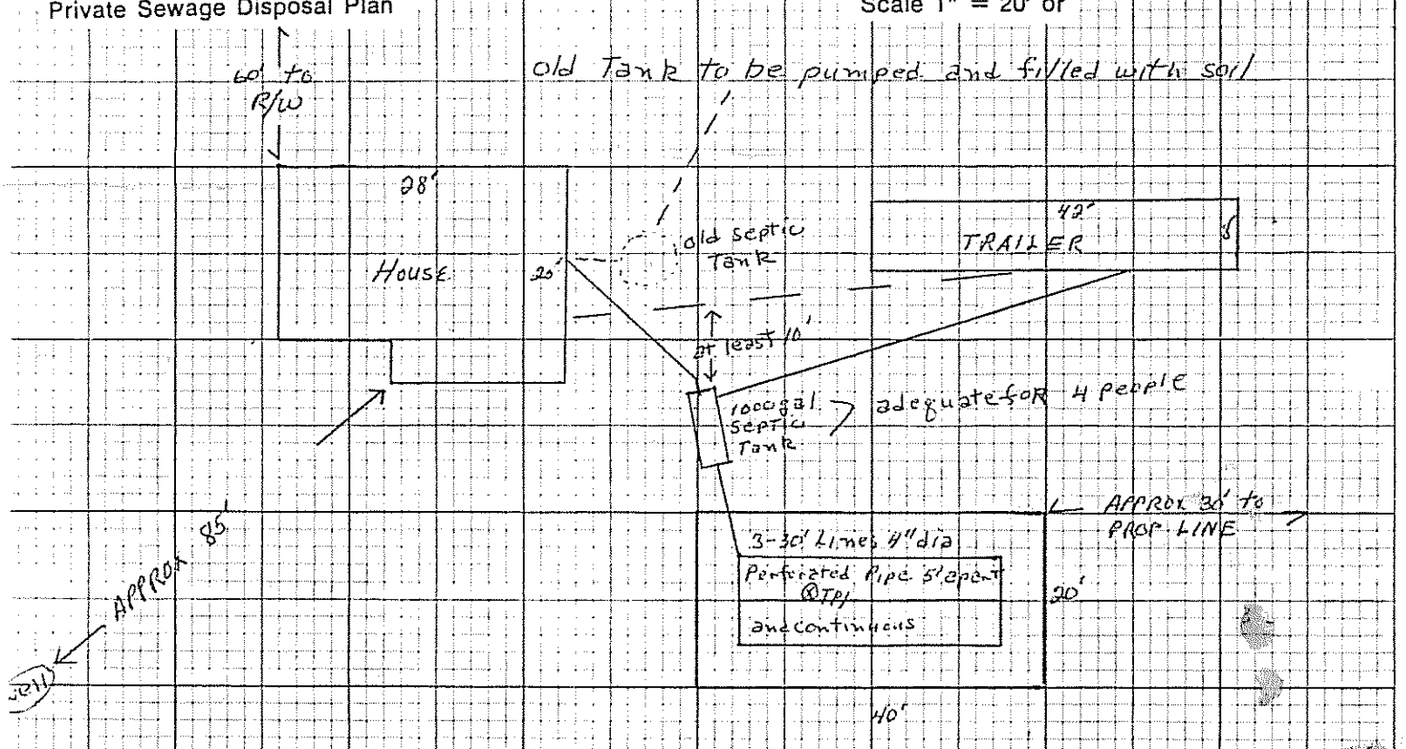

Subsurface Absorption Area Cross-section

Scale: Vertical — 1" = 5' or

Horizontal — 1" = 20' or 10'

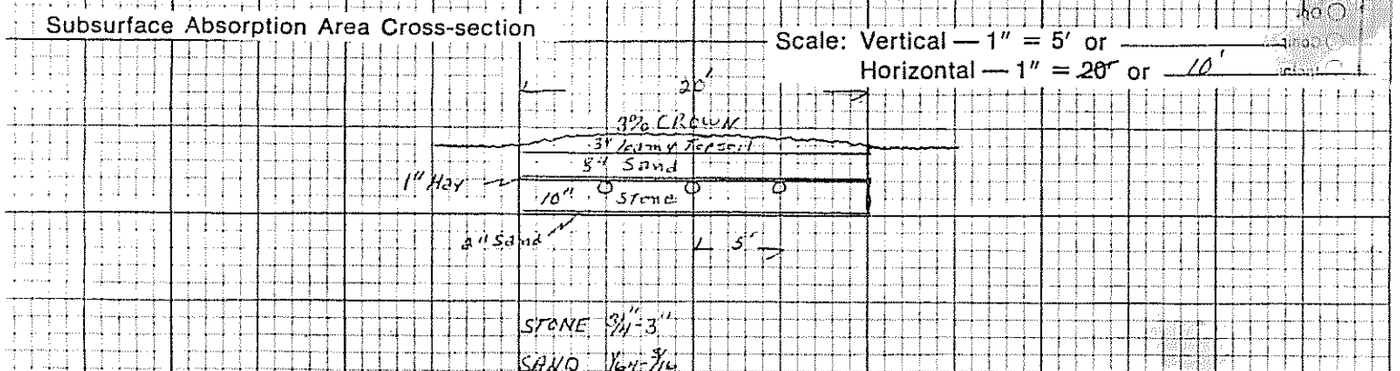

HHE - 200 5/75

Statement: (no permit may be issued unless signed)

I certify that all the information submitted to be true and correct; and I understand that issuance of a permit based upon the information and plans submitted by the applicant. I also understand that any falsification of this application is reason to deny a permit to install a private sewage disposal system and that the permit is valid for a six (6) month period from the date of permit issuance. I understand that no guarantee is intended or implied by reason of any advice or approval given by the Administrative Authority or its agent.

Signature Required

Date:

Applicant:

Owner: Herbert L Kittredge

Item #305-466 (Dozen)
#444-194 (3-pack)

LEGAL RULE - WHITE
50 Sheets Per Pad - 8-1/2 in. x 11-3/4 in.

Made In USA

HOOK UP WATER + REPLACE
LINES FOR MOBILE HOME
+ Home
~~St~~
THIS WILL BE FROM
~~Ho~~ Well to Home Plus
MOBILE HOME ALSO
HOOK UP FROM SEPTIC
~~T.K. WILLIAMS~~
SYSTEM TANK HOME + MOBILE
HOME
~~623-9997~~
Ventalation in Bath Room
(Bathroom light)
in House Replace

622-5101