SUBMIT THE FOLLOWING COMPLETED FORM TO YOUR LOCAL PLUMBING INSPECTOR

WARREN, HAROLD

DATE June 25 1972	OWNER Harold Warren
NUMBER OF BEDROOMS [illegible]	STREET RED #2 Augusta
SIZE OF SEPTIC TANK	CITY Chelsea MAINE
TYPE OF SOIL Fill	TEL. NUMBER 582-2686
Test Performed by [illegible] P.E. #1638	LOCATION OF PROPOSED INSTALLATION
Local Plumbing Inspector's Signature	STREET Thomaston Road
	CITY Augusta MAINE
	TEL. NUMBER

SKETCH: LOCATION OF BUILDING DISPOSAL SYSTEM, TERRAIN FEATURES, PERCOLATION HOLES, WATER SUPPLIES, ETC.

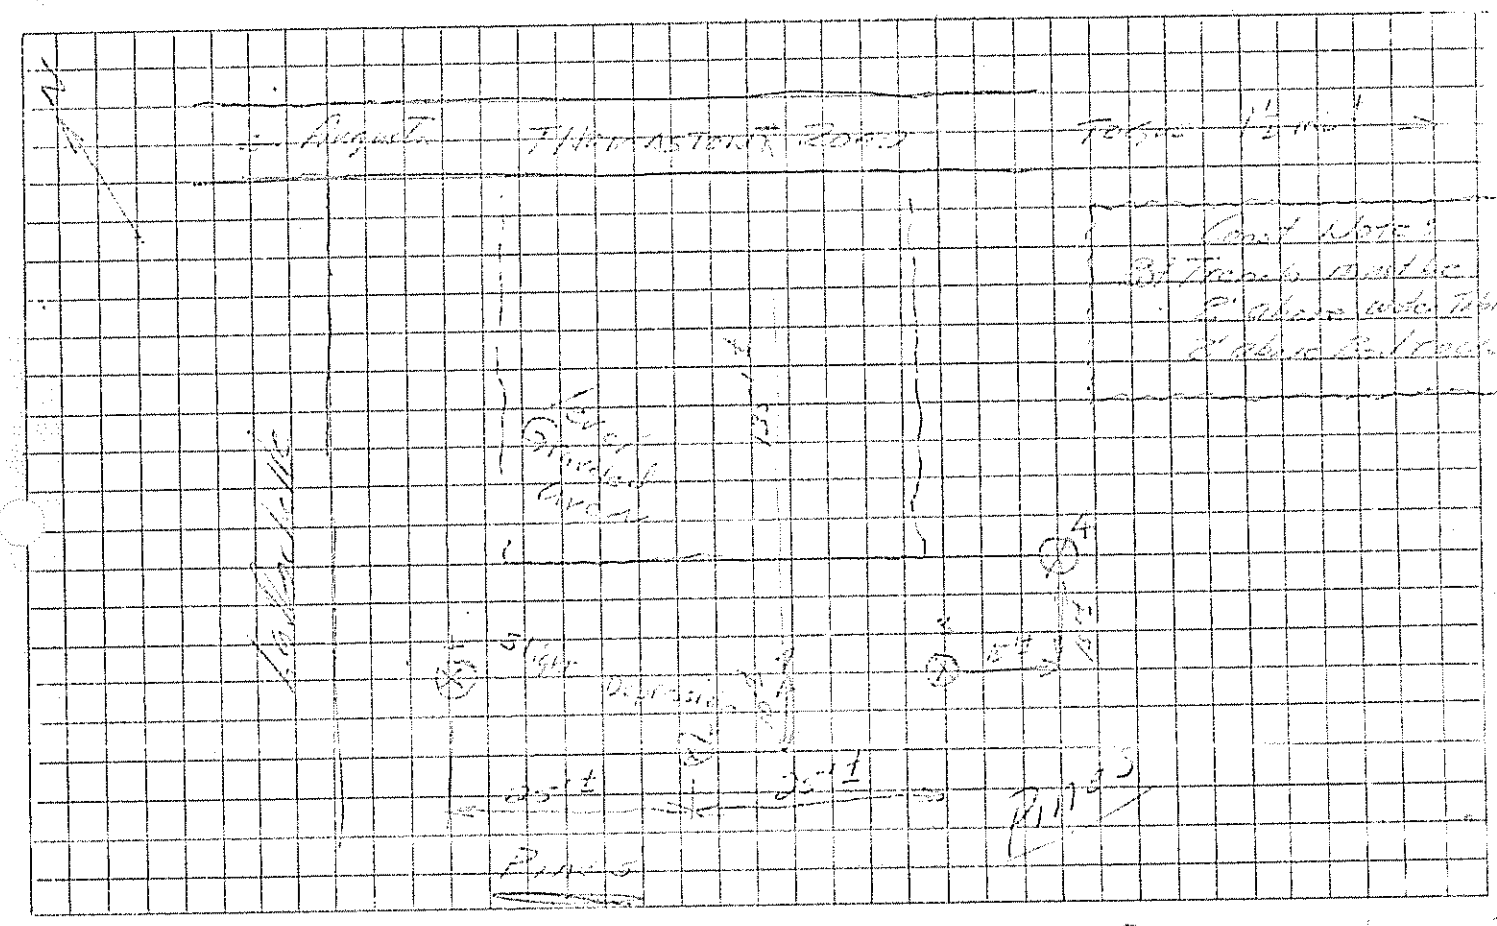

— Depth to Water Table
— Depth to Bedrock Not found, ledge in area
— Depth to Clay or other impervious strata

REMARKS Bouldery Clay [illegible] Pine growth
Water in bot of holes 1 & 2 @ 17.45

HOLE	HOLE DEPTH	TIME START	TIME FINISH	DEPTH OF WATER SURFACE START	DEPTH OF WATER SURFACE FINISH	ELAPSED TIME	TOTAL DROP OF WATER	PERCOL. RATE MINUTES/INCH
#1	24" Bedrock — in.	13.01	13:46	— in.	3 5/8 in.	45 min.	3.62 in.	12.4 min/in
#2	23" bedrock — in.	13.02	13:46	— in.	3 1/8 in.	44 min.	3.13 in.	14.0 min/in
#3	20" bedrock — in.	13:02	13:47	— in.	5 1/2 in.	45 min.	5.5 in.	8.2 min/in
#4	30" Hard Pan — in.	13:03	13:47	— in.	6 1/2 in.	44 min.	6.25 in.	7.1 min/in
						AVERAGE RATE		10.4 min/in

Maine Plumbing Code Rsg's 111' Trench