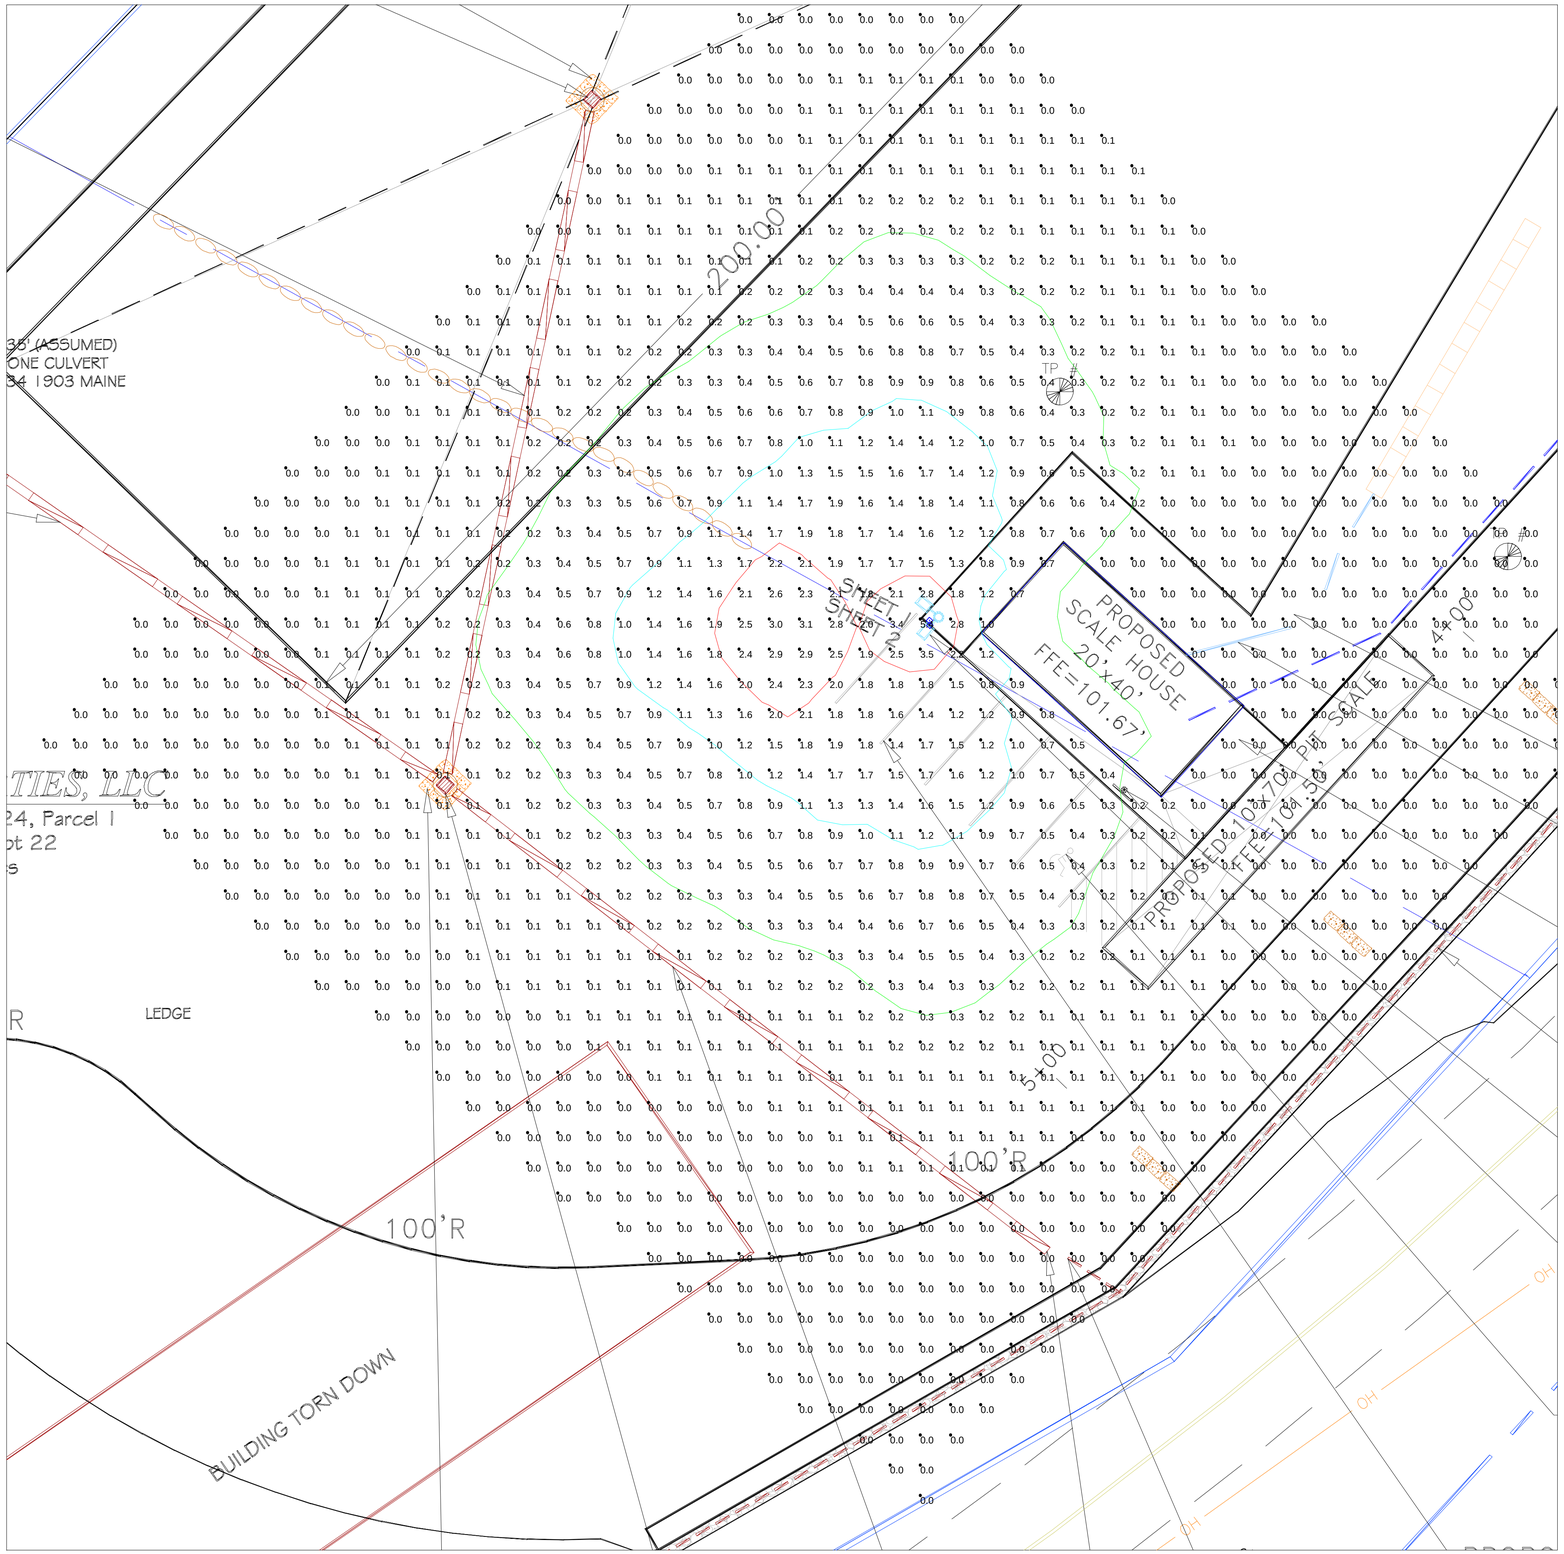

PLAN VIEW

NOTES:
1) EXACT MOUNTING DETAILS TO BE DETERMINED AT JOBSITE BY OTHERS.
2) CALCULATIONS MAY SHOW THE EFFECT OF SHADOWING CAUSED BY BUILDINGS AND OBJECTS WITHIN THE CALCULATED SPACE OR IN THE SITE AREA.
3) READINGS SHOWN ARE INITIAL HORIZONTAL FOOTCANDLES TAKEN AS SHOWN IN CALCULATION SUMMARY UNLESS OTHERWISE INDICATED.
4) THIS CALCULATION IS BASED ON LIMITED INFORMATION SUPPLIED BY OTHERS TO SWANEY LIGHTING ASSOCIATES AND STANDARD ASSUMPTIONS OF THE SPACE AND/OR SITE.
5) CONFORMANCE TO CODES AND OTHER LOCAL REQUIREMENTS AS DETERMINED BY THE AHJ ARE THE RESPONSIBILITY OF THE OWNER AND/OR THE OWNER'S REPRESENTATIVE.
6) THIS LAYOUT DRAWING MUST BE COORDINATED WITH THE SITE LOCATION FOR CORRECT FIXTURE ORIENTATION.
7) CHECK GRAPHIC SCALE. DOCUMENTS PRINTED OR PLOTTED FROM ELECTRONIC FILES MAY OCCUR AT OTHER THAN THE DESIRED OR ASSUMED GRAPHIC SCALES. IT IS THE RESPONSIBILITY OF THE RECIPIENT TO VERIFY THAT THE PRINTED OR PLOTTED-TO-SCALE DRAWING IS PRINTED TO SCALE.

Calculation Summary

Label	Avg	Max	Min	Avg/Min	Max/Min
CalcPts	0.29	5.4	0.0	N.A.	N.A.

Luminaire Schedule (note fixture cataloge numbers are not complete)

Type	Symbol	Qty	Lum. Lumens	LLF	Lum. Watts	Description
2L4	8	1	6104	0.900	71.5	2 at 180 - CL1-x-30L-1-4K-4

Spaulding Cimarron - 20' Pole

TITLE
BADJ PROPERTIES
AUGUSTA, ME
SITE LIGHTING LAYOUT

GENERATED BY: S. Weatherbie

SCALE NOT TO SCALE

Badj Property.AGI

Page 1 of 1

Date:2/9/2015

SWANEY LIGHTING ASSOCIATES, INC.

GENERATED BY SWANEY LIGHTING, SCARBOROUGH ME - 207-883-7100 - swaneylighting.com

NOTICE: THIS DRAWING IS THE EXCLUSIVE PROPERTY OF SWANEY LIGHTING ASSOCIATES. ITS ACCEPTANCE CONSTITUTES AN AGREEMENT THAT THE DRAWING WILL BE TREATED AS CONFIDENTIAL. THIS DRAWING IS TO BE USED FOR NO PURPOSE OTHER THAN AS DETAILED IN WRITING BY SWANEY LIGHTING ASSOCIATES. THIS DRAWING IS TO BE RETURNED UPON REQUEST AND IS NOT TO BE COMMUNICATED, DISCLOSED OR COPIED; EXCEPT AS EXPRESSLY AUTHORIZED BY SWANEY LIGHTING ASSOCIATES.
LUMINAIRE LAYOUTS ARE DESIGNED TO ACHIEVE THE BEST UTILIZATION OF LIGHTING FIXTURES INCLUDED IN THIS DRAWING. IT IS PROVIDED USING FIXTURE PHOTOMETRICS ESTIMATED BY THE MANUFACTURER. ANY VARIATION IN FIXTURE PHOTOMETRICS, LAMPS, BALLASTS OR ELECTRICAL PERFORMANCE SHOWN IN IES FILE IS NOT THE RESPONSIBILITY OF THE MANUFACTURER. ITS USE FOR ANY OTHER PURPOSE IS NOT AUTHORIZED BY SWANEY LIGHTING ASSOCIATES.