Location Map "Not to Scale"

Aerial View "Not to Scale"

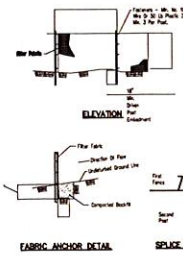

NOTES:

1. Temporary silt fence shall be installed prior to any grading work in the area to be protected. Fence shall be maintained throughout the construction period and removed in conjunction with the final grading and site stabilization.
2. Fabric fabric shall meet the requirements of material specification 390 Geotextile Table 2.01-2, Class I with equivalent opening size of at least 30 for non-woven and 50 for woven.
3. Fence posts shall be either wood posts with a minimum cross sectional area of 3x3 in or a standard steel post.
4. When splices are necessary make splice at post according to splice detail. Place the end post of the second fence inside the end post of the first fence. Attach both posts together at least six degrees to create a tight seal with the fabric material. Cut the fabric near the bottom of the posts to accommodate the 1 inch flap. Then drive both posts and bury the flap. Compact backfill well.

BEDDING DETAIL

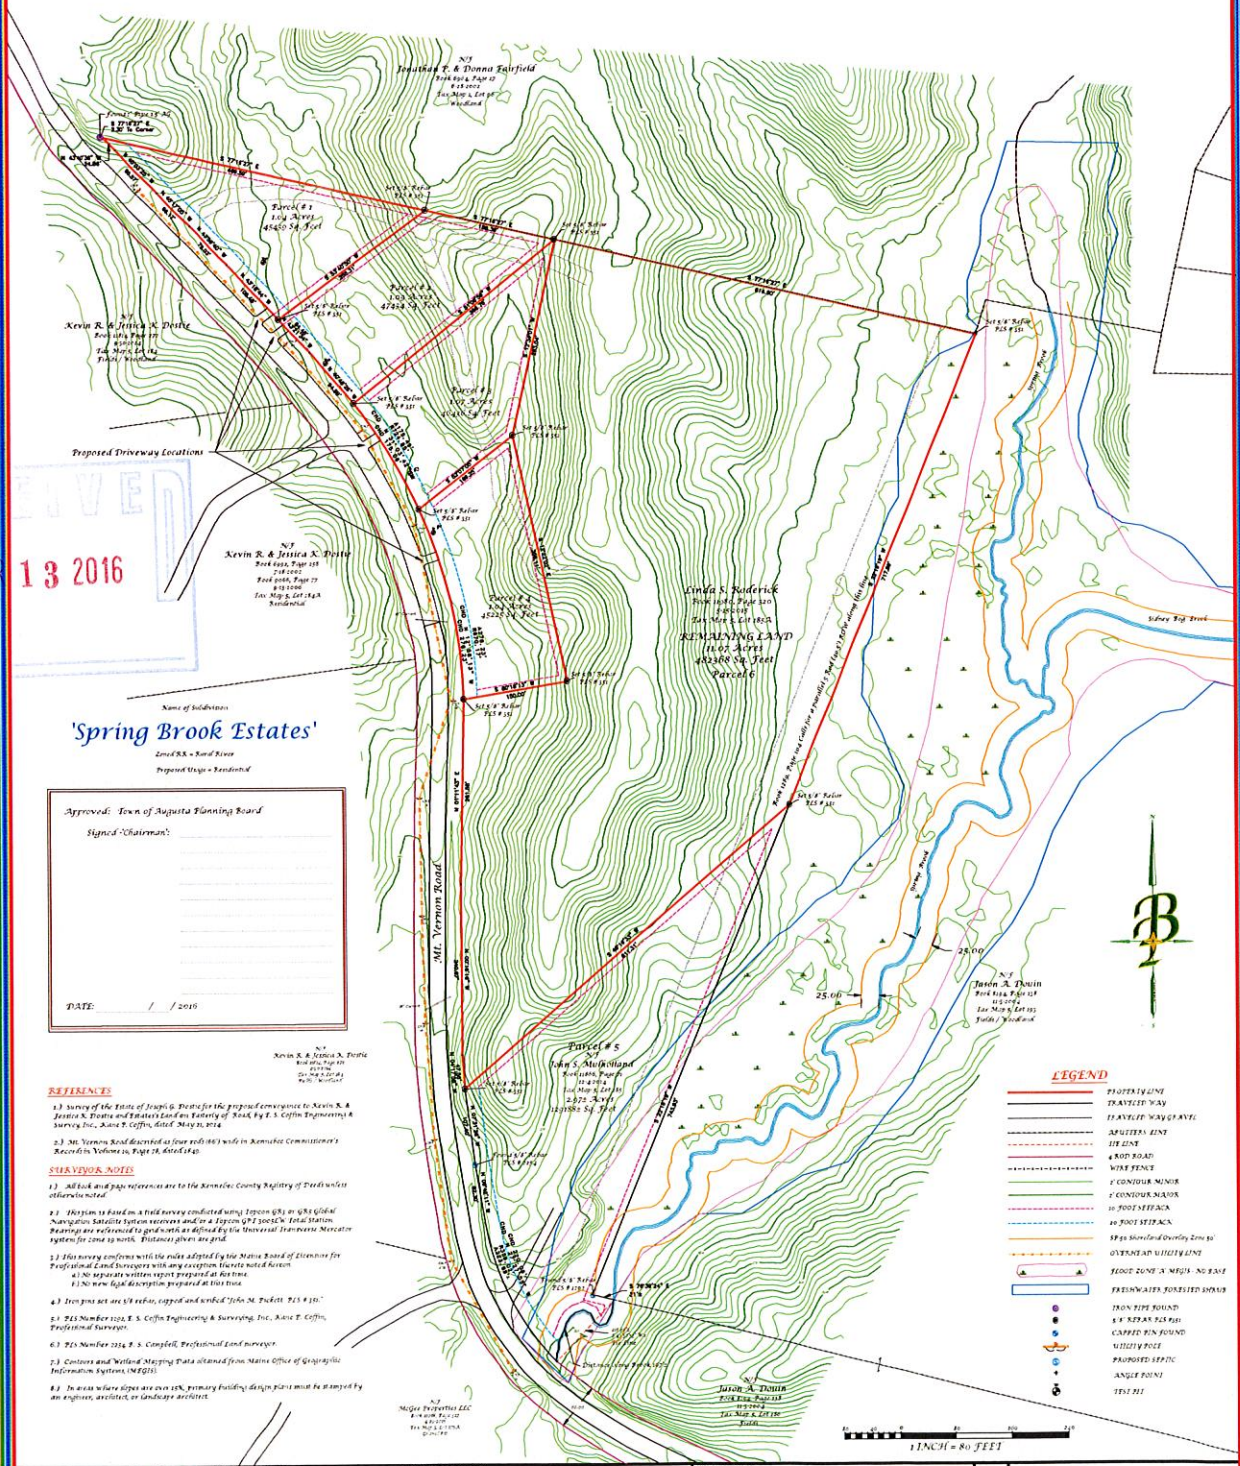

RECEIVED
APR 13 2016
By

JOHN M. PICKETT 370

JOB # FSC6ERD0011001MAUG3TA

PLAN PREPARED BY:

Boynton & Pickett L.L.C.
PROFESSIONAL LAND SURVEYOR
"When you want Professional work, on Time and Afforddable"

922 East River Road Skowhegan, Maine 04976
Phone: (207) 474-0016 Cell: 207-399-7517
Email: whboynton@aol.com
www.BoyntonPickett.com

RECORD OWNER:
Linda S. Roderick

ADDRESS:
275 Airport Road
Norridgewock, Maine 04957

SHEET TITLE:
Spring Brook Estates Subdivision

SITE LOCATION:
Mount Vernon Road
Augusta, Kennebec County, Maine 04330

SCALE: 1" = 80' DATE: January 18, 2016 Revised March 3, 2016

STATE OF MAINE
Kennebec ss. Registry of Deeds
Received ..... at ..... h. ..... M., and Recorded
in Plan file ..... Page .....
Attest: ..... Register