LAST SAVED BY: LAB 5/21/2014 8:35 AM

G:\DWGS\ME\AUGUSTA-GAUD\12531C-RIVERSIDECHEMBLDG\12531C-FD\CIV\12531C-C-5-LAYOUT PLAN II.DWG | LAYOUT AND PIPING PLAN | 1:4.56 | ---- | 5/21/2014 8:38:41 AM | LAB

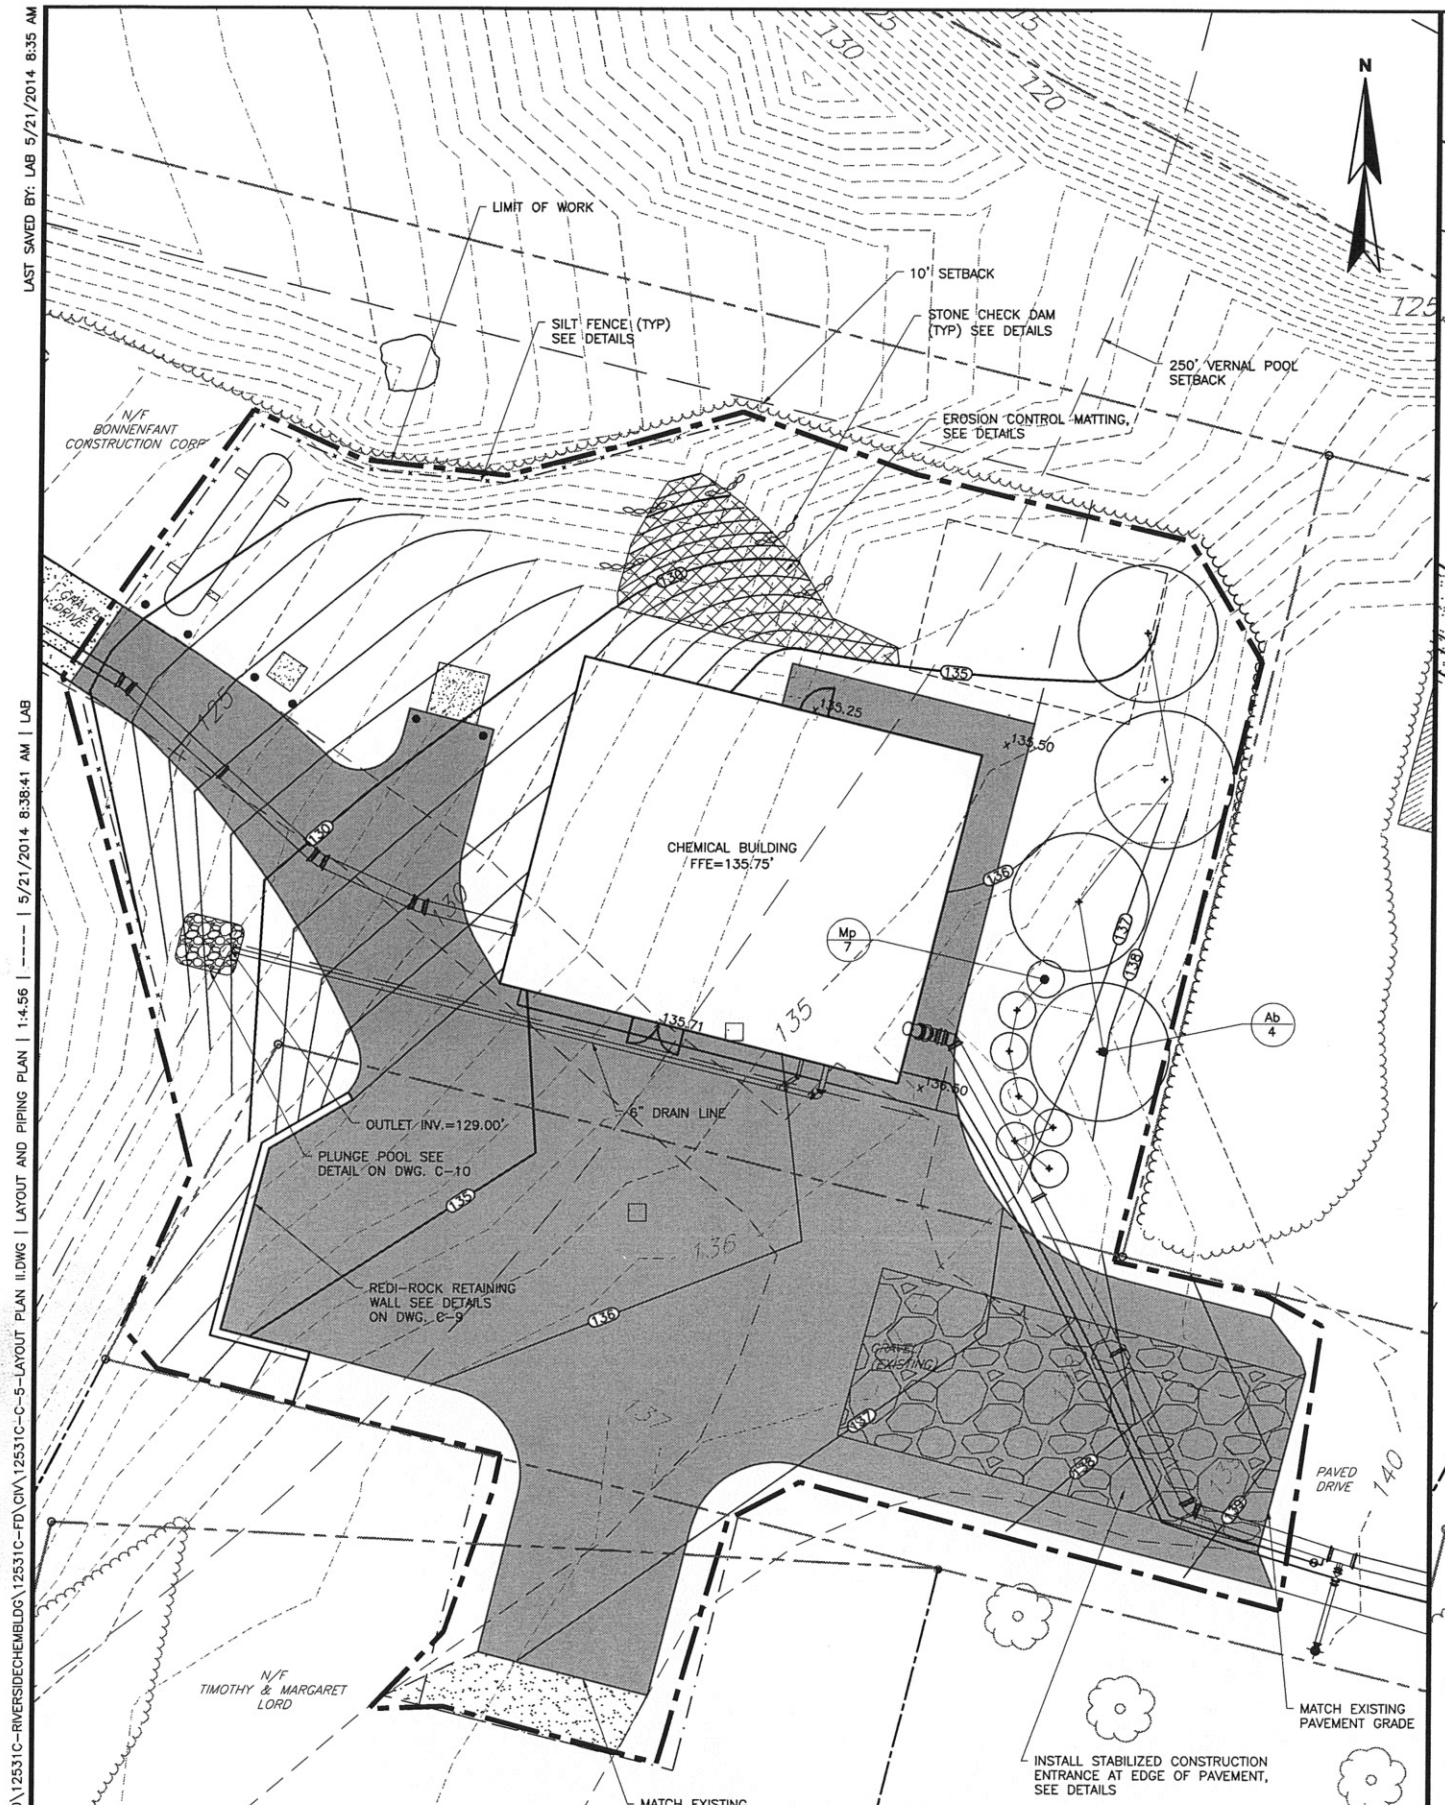

SITE GRADING
SCALE: 1"=10'

PLANT LIST

KEY	QTY	SCIENTIFIC NAME / COMMON NAME	SIZE	SPACING	ROOTING
		TREES			
Ab	4	*ABIES BALSAMEA* BALSAM FIR	7'- 8' HT	18' SPACING	B&B
Mp	7	*MYRICA PENSYIVANICA* NORTHERN BERRY	3'- 4' HT	6' O.C.	B&B

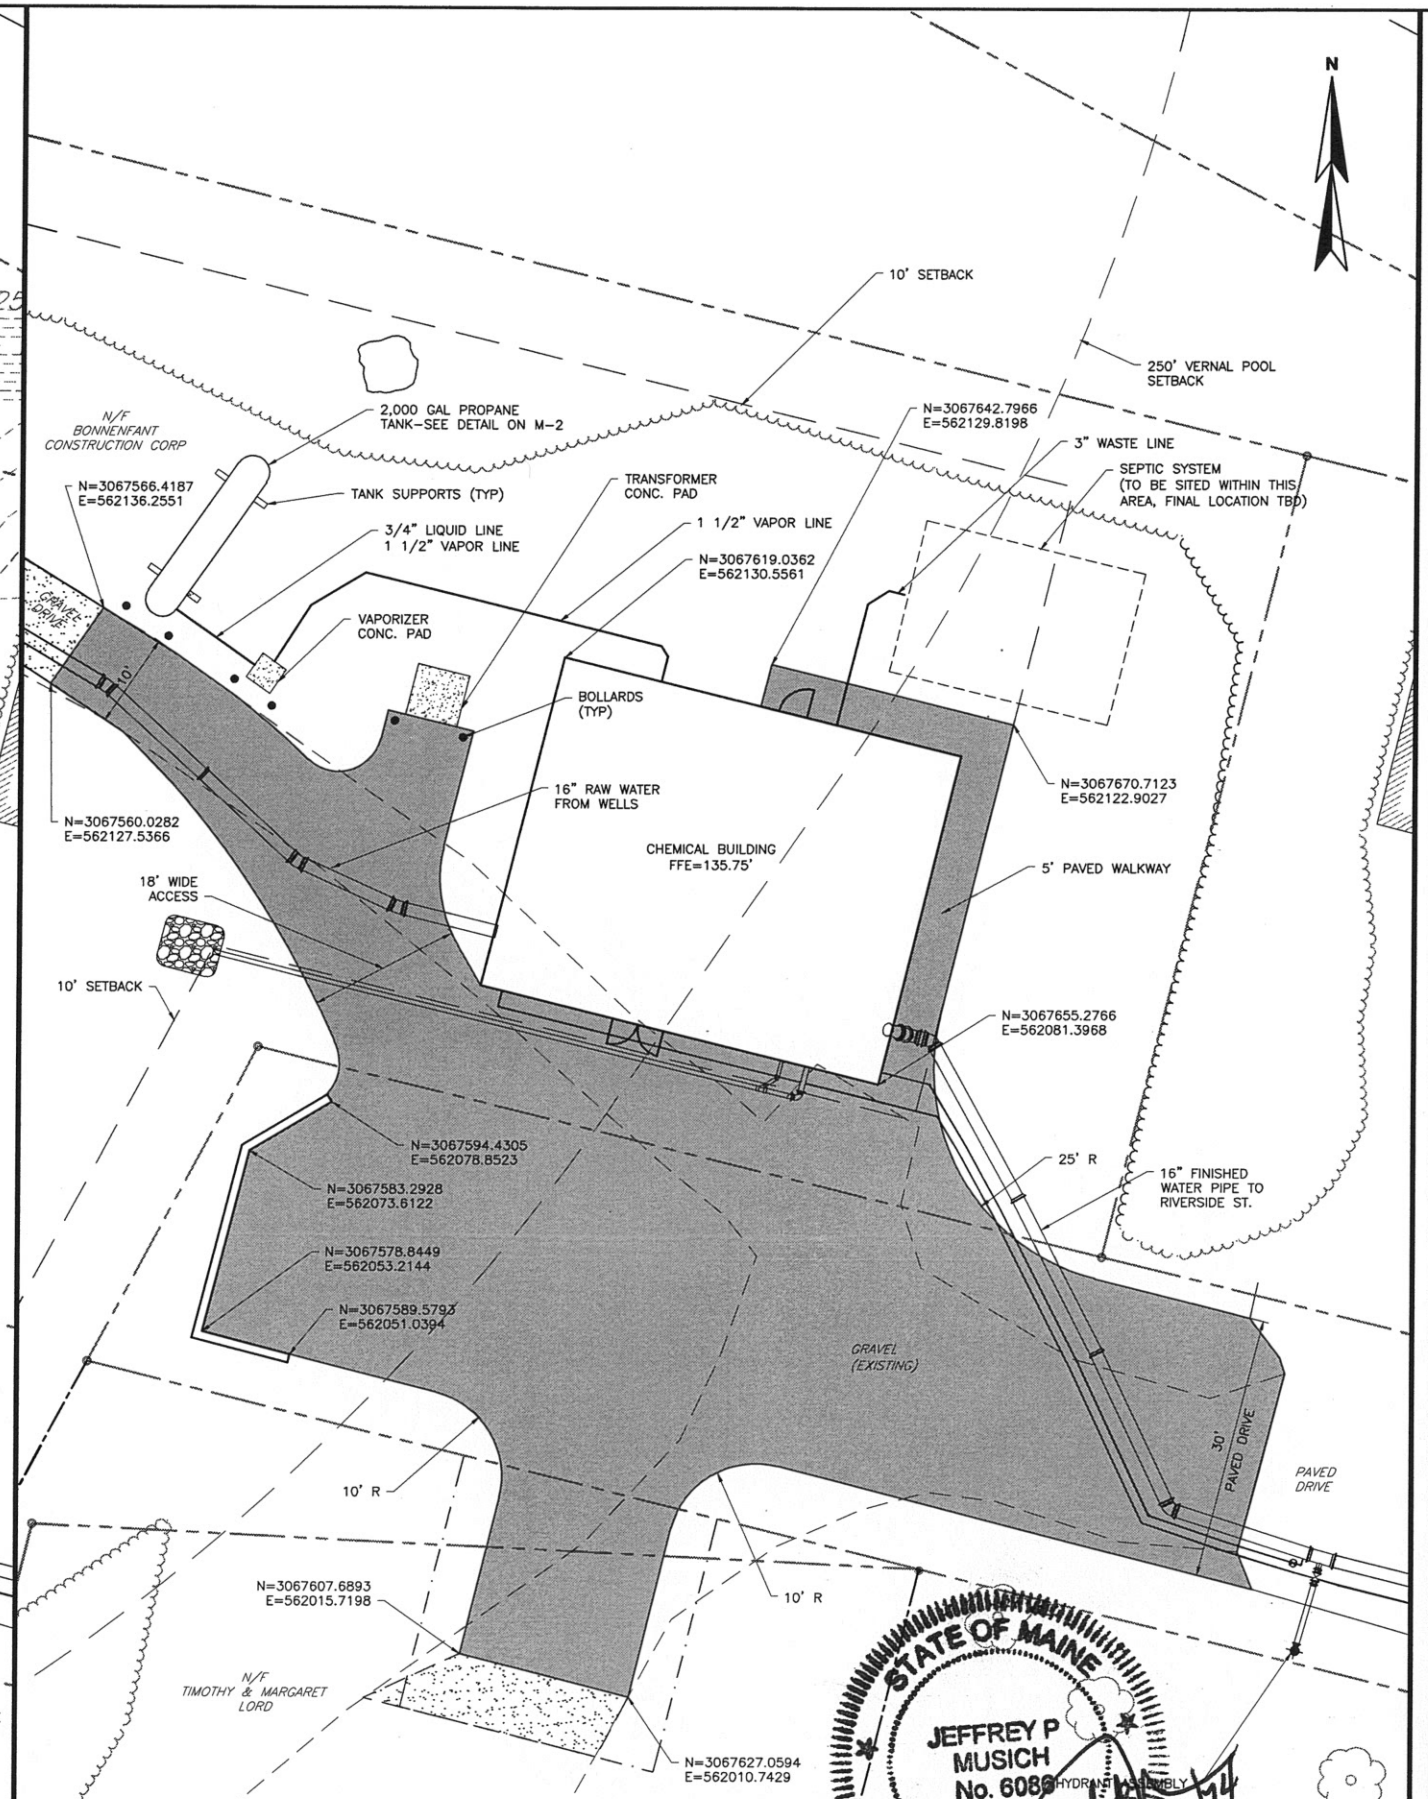

SITE PIPING & LAYOUT
SCALE: 1"=10'

STATE OF MAINE
JEFFREY P MUSICH
No. 6086
LICENSED
PROFESSIONAL ENGINEER
5/19/14

GRAPHIC SCALE
0 5 10 20 30
(IN FEET)
1 inch = 10 ft.

NO	SUBMISSIONS/REVISIONS	APP'D	DATE
1			
2			
3			
4			

DESIGNED BY:
CAD COORD: LAB
CAD:
CHECKED BY:
DATE:
APPROVED BY:
DATE:
PROJECT NO: 12531C

WRIGHT-PIERCE
Engineering a Better Environment
Offices Throughout New England
888.621.8156 | www.wright-pierce.com

GREATER AUGUSTA UTILITY DISTRICT
RIVERSIDE CHEMICAL BUILDING
AUGUSTA, MAINE

SITE GRADING, PIPING & LAYOUT PLAN

DRAWING
C-5