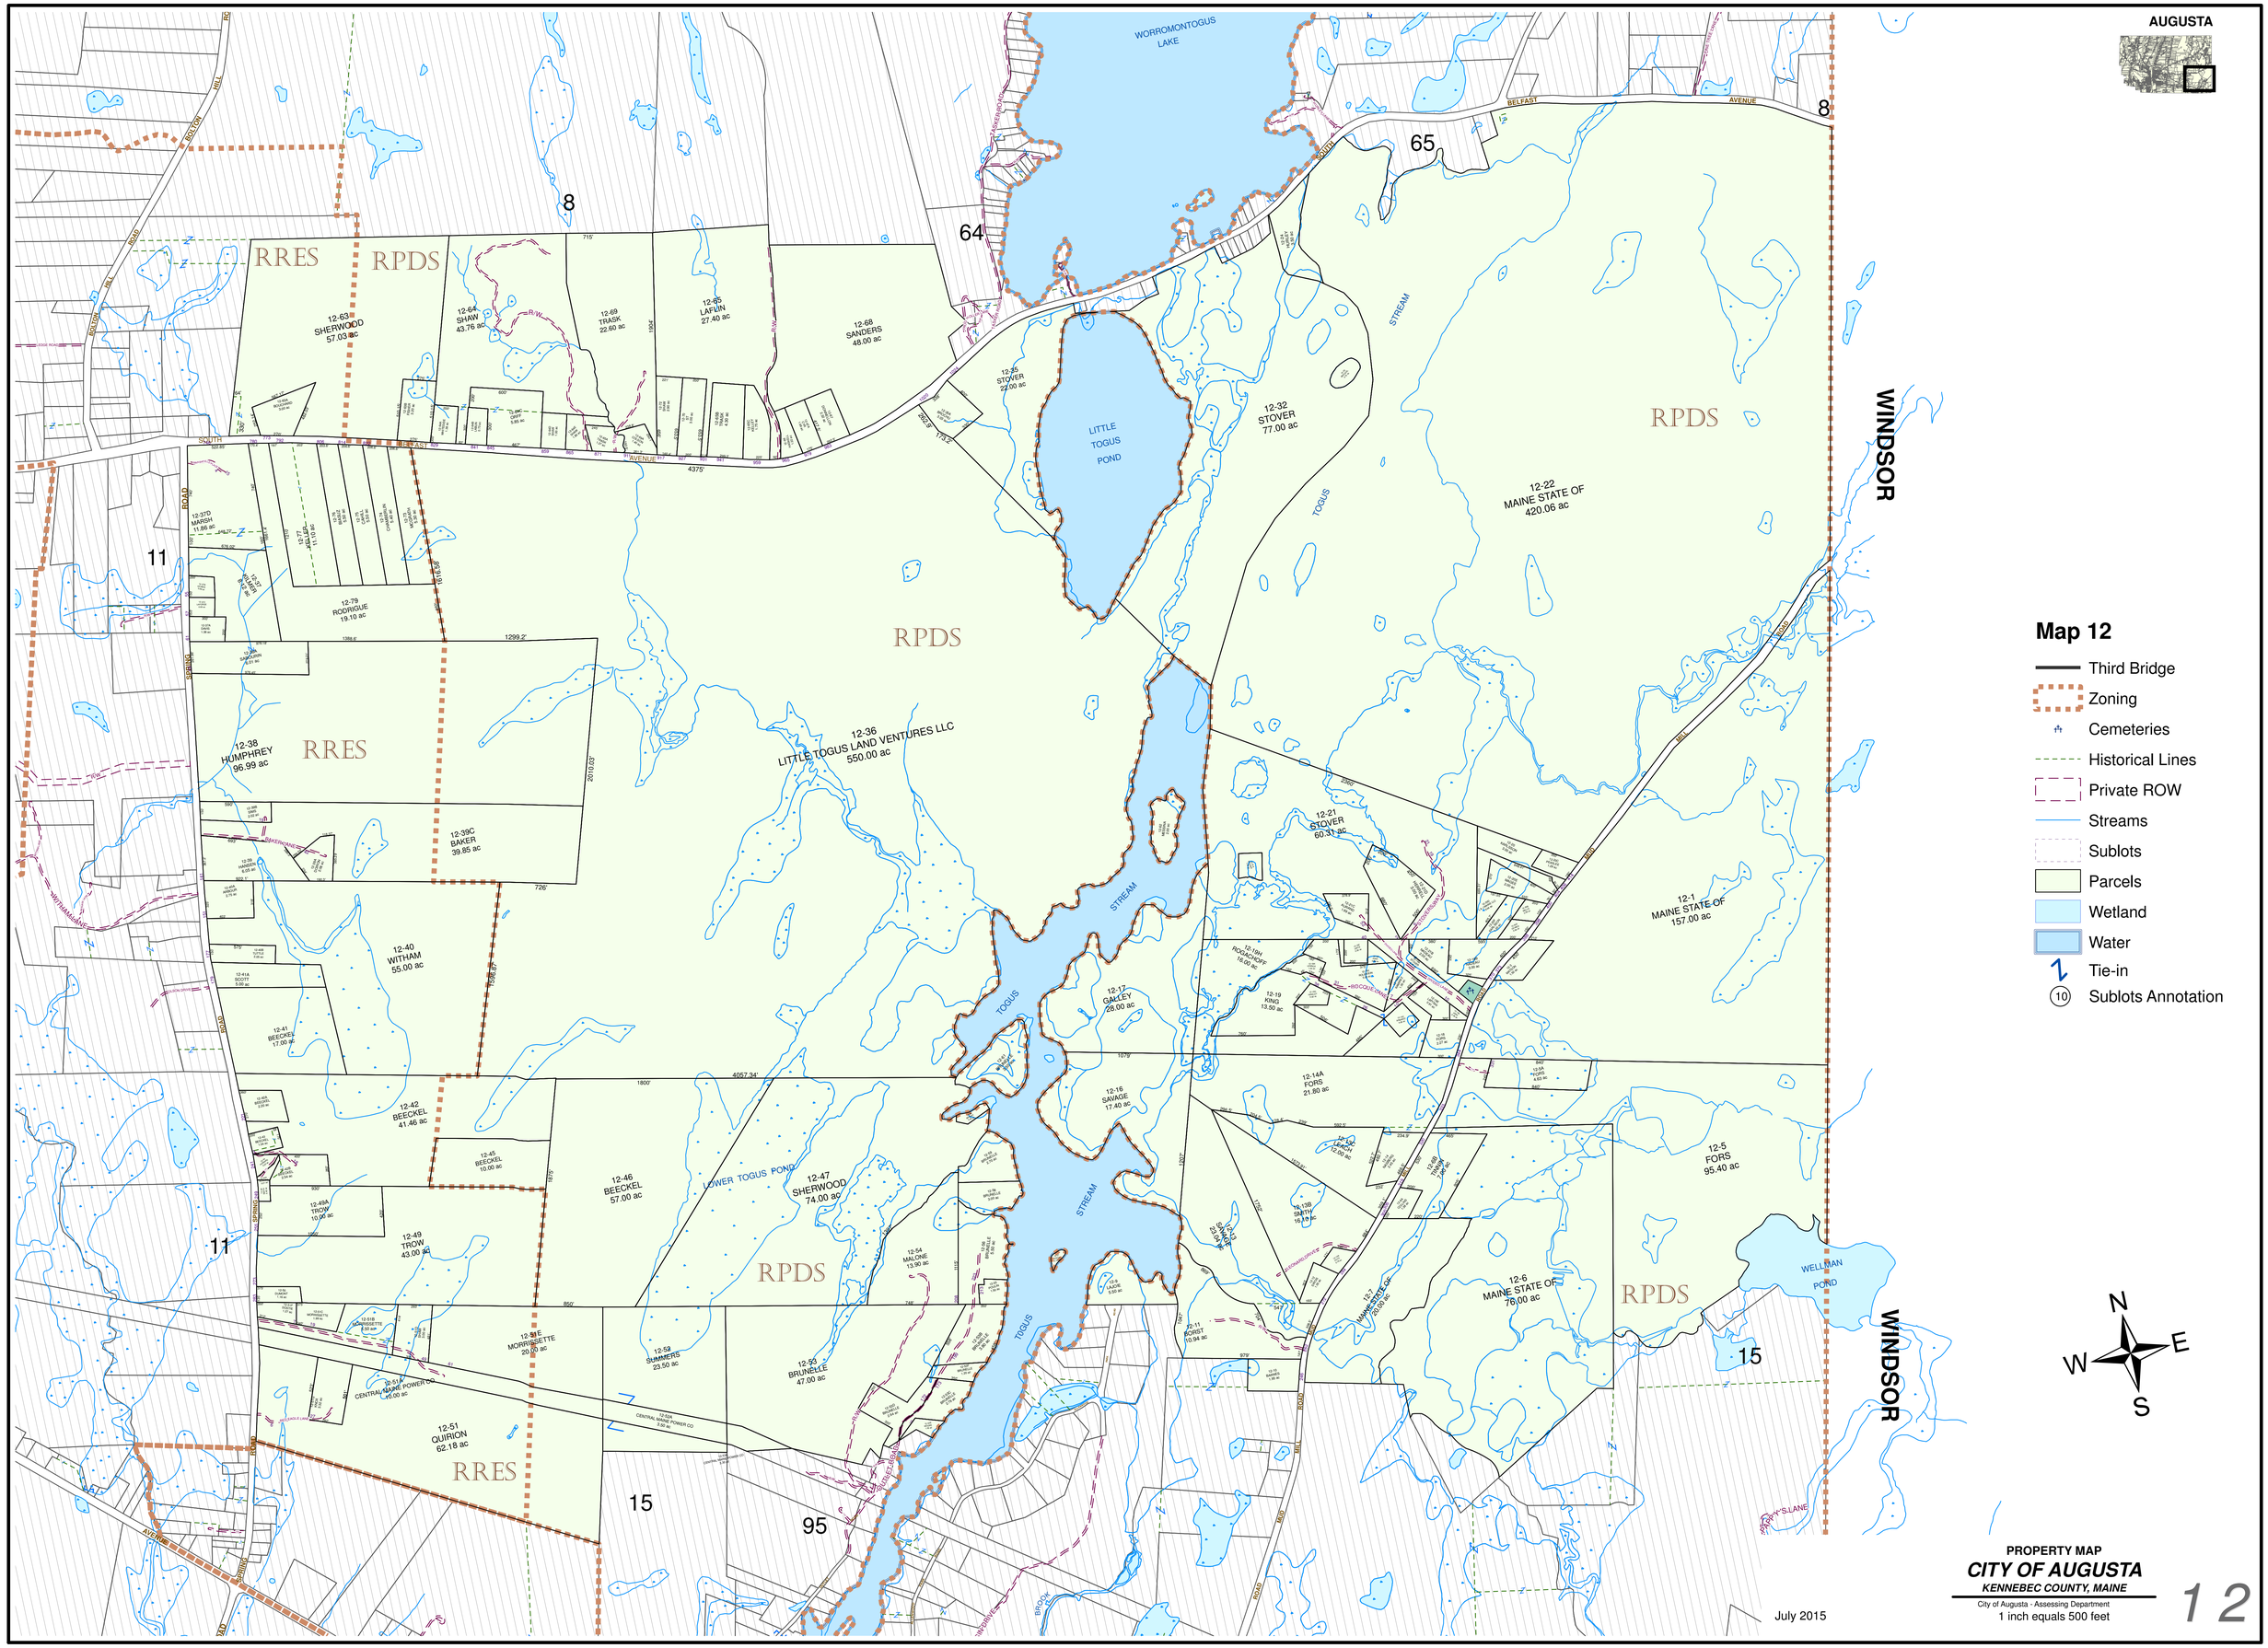
AUGUSTA
WINDSOR
WORROMONTOGUS LAKE
LITTLE TOGUS POND
LOWER TOGUS POND
TOGUS STREAM
WELLMAN POND
RRES
RPDS
12-63 SHERWOOD 57.03 ac
12-64 SHAW 43.76 ac
12-69 TRASK 22.60 ac
12-65 LAFLIN 27.40 ac
12-68 SANDERS 48.00 ac
12-35 STOVER 22.00 ac
12-32 STOVER 77.00 ac
12-22 MAINE STATE OF 420.06 ac
12-37D MARSH 11.86 ac
12-79 RODRIGUE 19.10 ac
12-38 HUMPHREY 96.99 ac
12-36 LITTLE TOGUS LAND VENTURES LLC 550.00 ac
12-39C BAKER 39.85 ac
12-40 WITHAM 55.00 ac
12-41 BEECKEL 17.00 ac
12-21 STOVER 60.31 ac
12-1 MAINE STATE OF 157.00 ac
12-19 KING 13.50 ac
12-17 GALLEY 28.00 ac
12-16 SAVAGE 17.40 ac
12-14A FORS 21.80 ac
12-42 BEECKEL 41.46 ac
12-45 BEECKEL 10.00 ac
12-46 BEECKEL 57.00 ac
12-47 SHERWOOD 74.00 ac
12-49A TROW 10.06 ac
12-49 TROW 43.00 ac
12-54 MALONE 13.90 ac
12-5 FORS 95.40 ac
12-6 MAINE STATE OF 76.00 ac
12-7 MAINE STATE OF 20.00 ac
12-11 BURST 10.94 ac
12-56 MORRISSETTE 20.00 ac
12-59 SUMMERS 23.50 ac
12-53 BRUNELLE 47.00 ac
12-51 QUIRION 62.18 ac
8
64
65
11
15
95
Map 12
Third Bridge
Zoning
Cemeteries
Historical Lines
Private ROW
Streams
Sublots
Parcels
Wetland
Water
Tie-in
Sublots Annotation
N
E
S
W
July 2015
PROPERTY MAP
CITY OF AUGUSTA
KENNEBEC COUNTY, MAINE
City of Augusta - Assessing Department
1 inch equals 500 feet
12