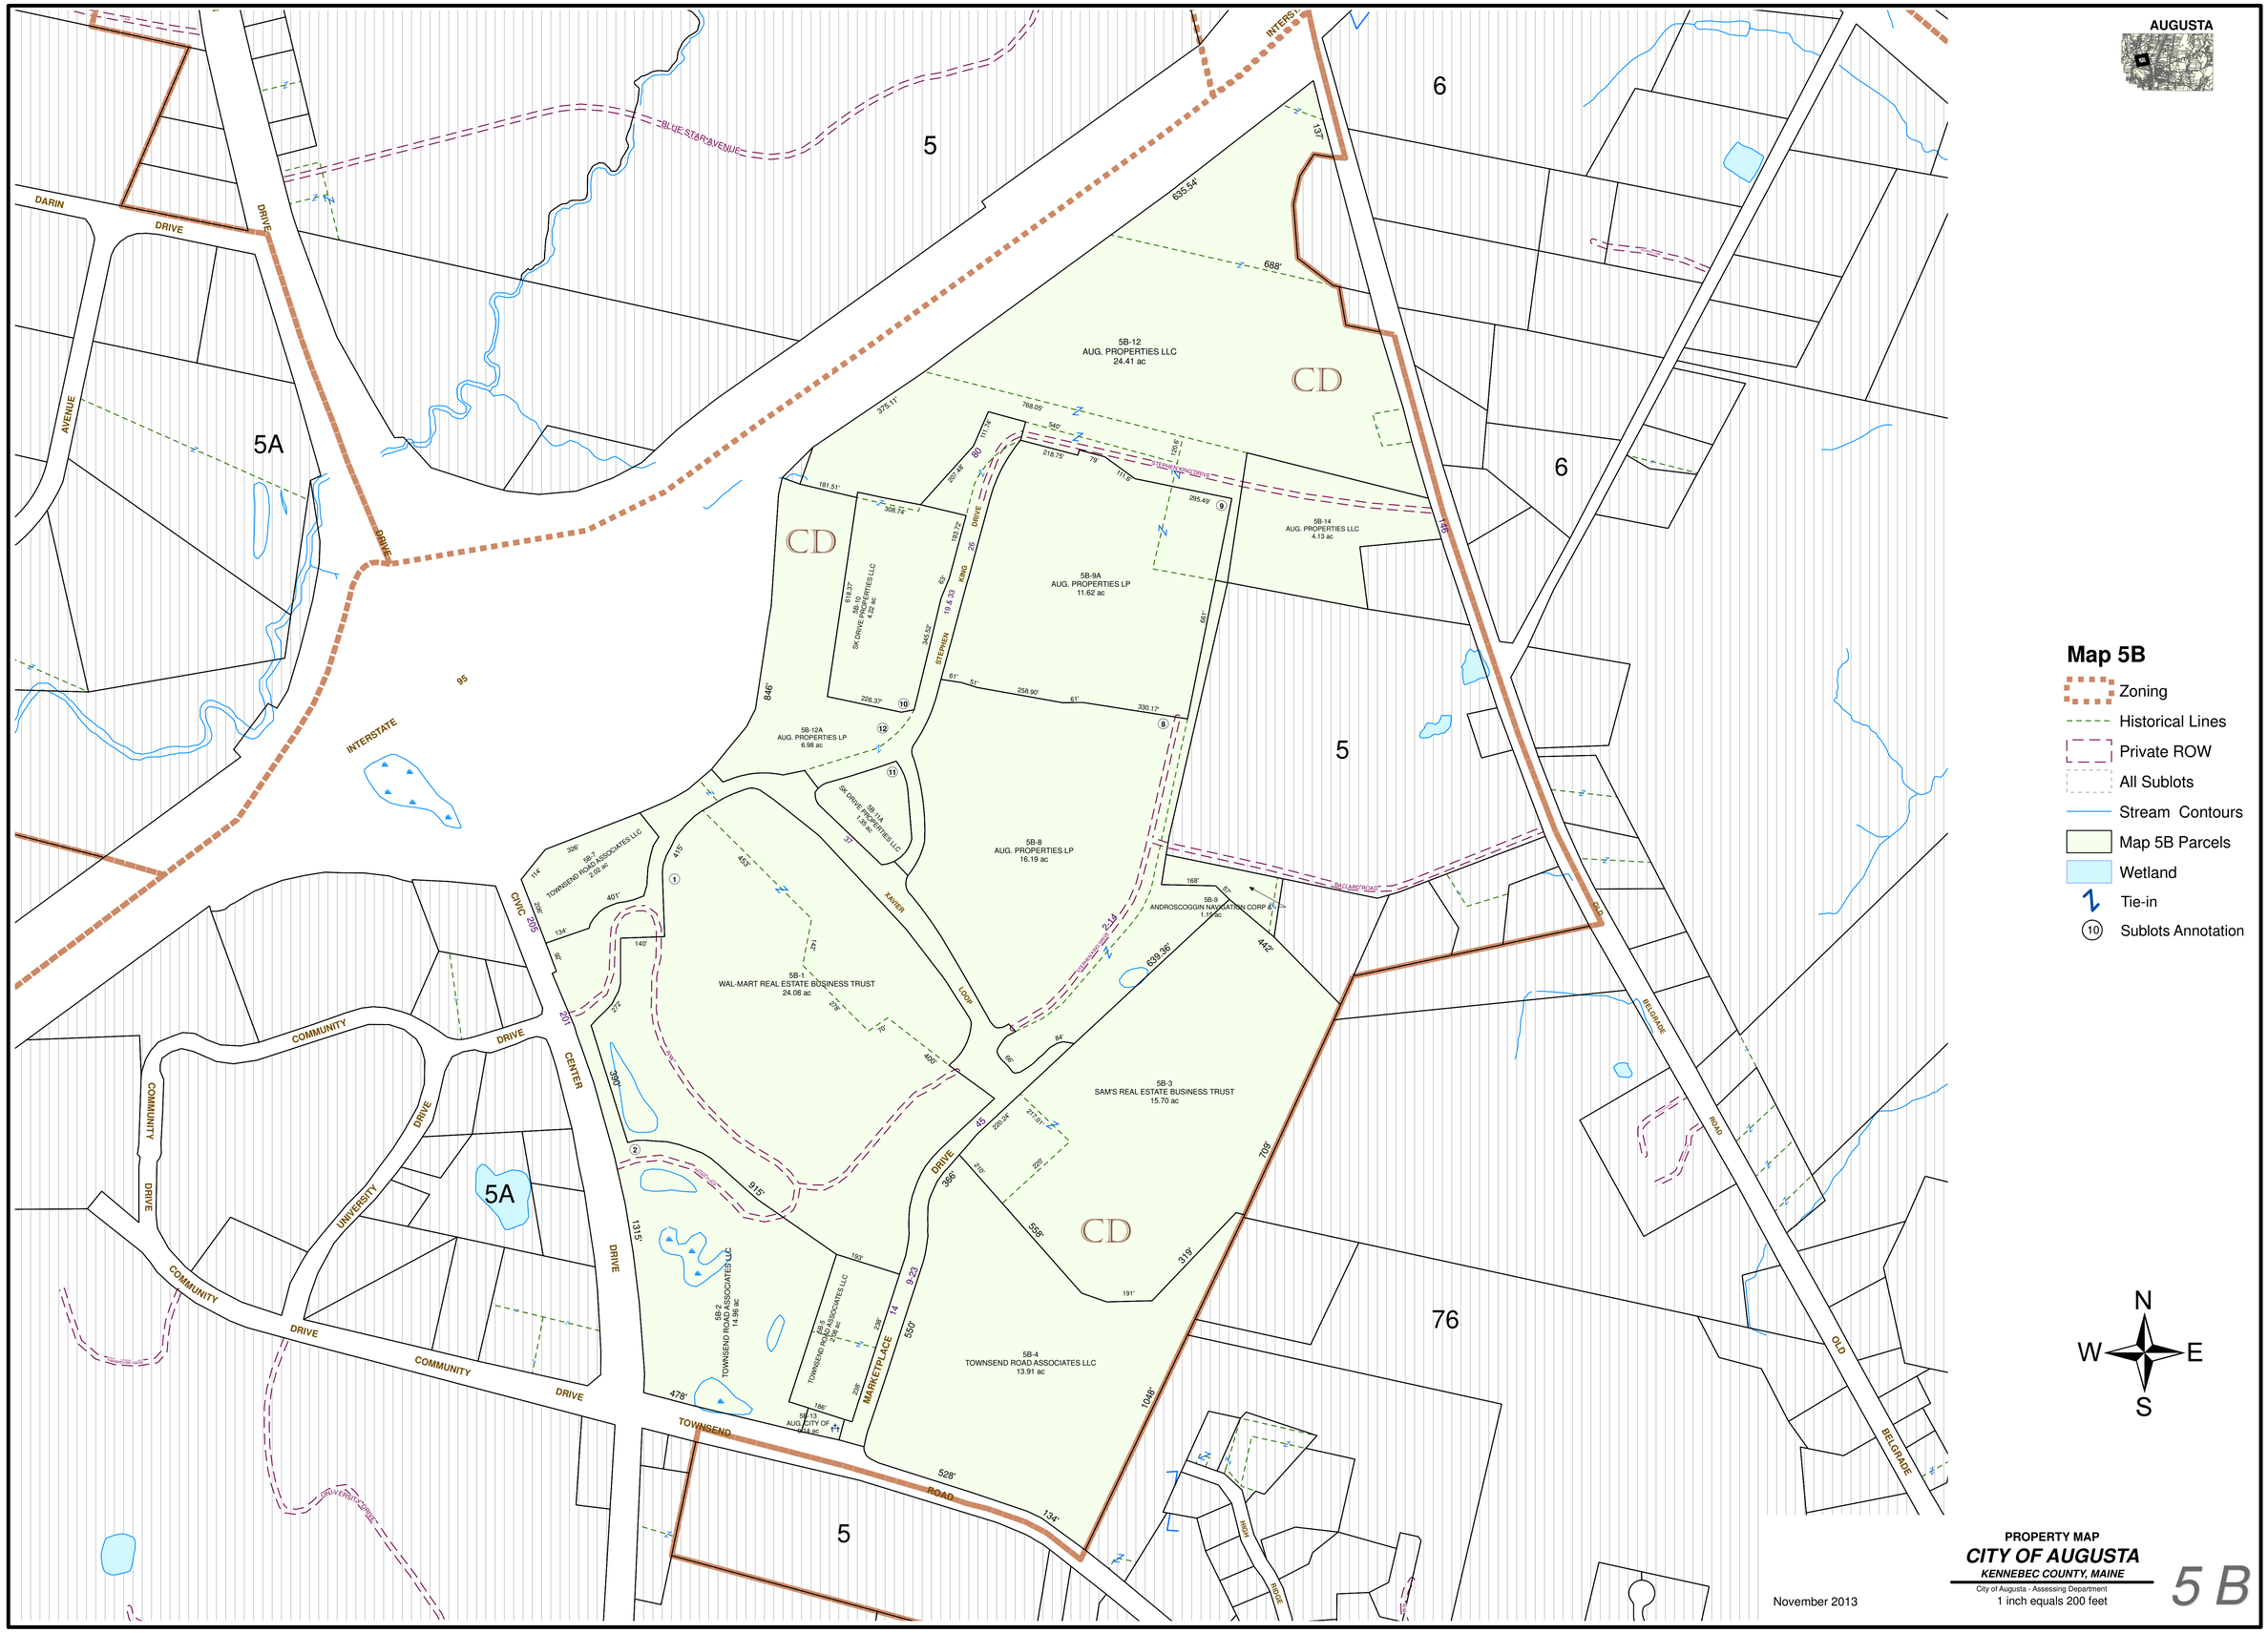
AUGUSTA
Map 5B
Zoning
Historical Lines
Private ROW
All Sublots
Stream Contours
Map 5B Parcels
Wetland
Tie-in
Sublots Annotation
5B-12
AUG. PROPERTIES LLC
24.41 ac
5B-9A
AUG. PROPERTIES LP
11.62 ac
5B-14
AUG. PROPERTIES LLC
4.13 ac
5B-12A
AUG. PROPERTIES LP
6.98 ac
5B-8
AUG. PROPERTIES LP
16.19 ac
5B-1
WAL-MART REAL ESTATE BUSINESS TRUST
24.08 ac
5B-3
SAM'S REAL ESTATE BUSINESS TRUST
15.70 ac
5B-4
TOWNSEND ROAD ASSOCIATES LLC
13.91 ac
5B-2
TOWNSEND ROAD ASSOCIATES LLC
14.96 ac
5B-7
TOWNSEND ROAD ASSOCIATES LLC
2.02 ac
5B-9
ANDROSCOGGIN NAVIGATION CORP &
1.11 ac
5B-13
AUG. CITY OF
5A
5
6
76
CD
DARIN DRIVE
AVENUE
INTERSTATE 95
BLUE STAR AVENUE
COMMUNITY DRIVE
UNIVERSITY DRIVE
CIVIC CENTER DRIVE
TOWNSEND ROAD
MARKETPLACE DRIVE
XAVIER LOOP
STEPHEN KING DRIVE
BELGRADE ROAD
OLD BELGRADE
N
S
E
W
November 2013
PROPERTY MAP
CITY OF AUGUSTA
KENNEBEC COUNTY, MAINE
City of Augusta - Assessing Department
1 inch equals 200 feet
5 B