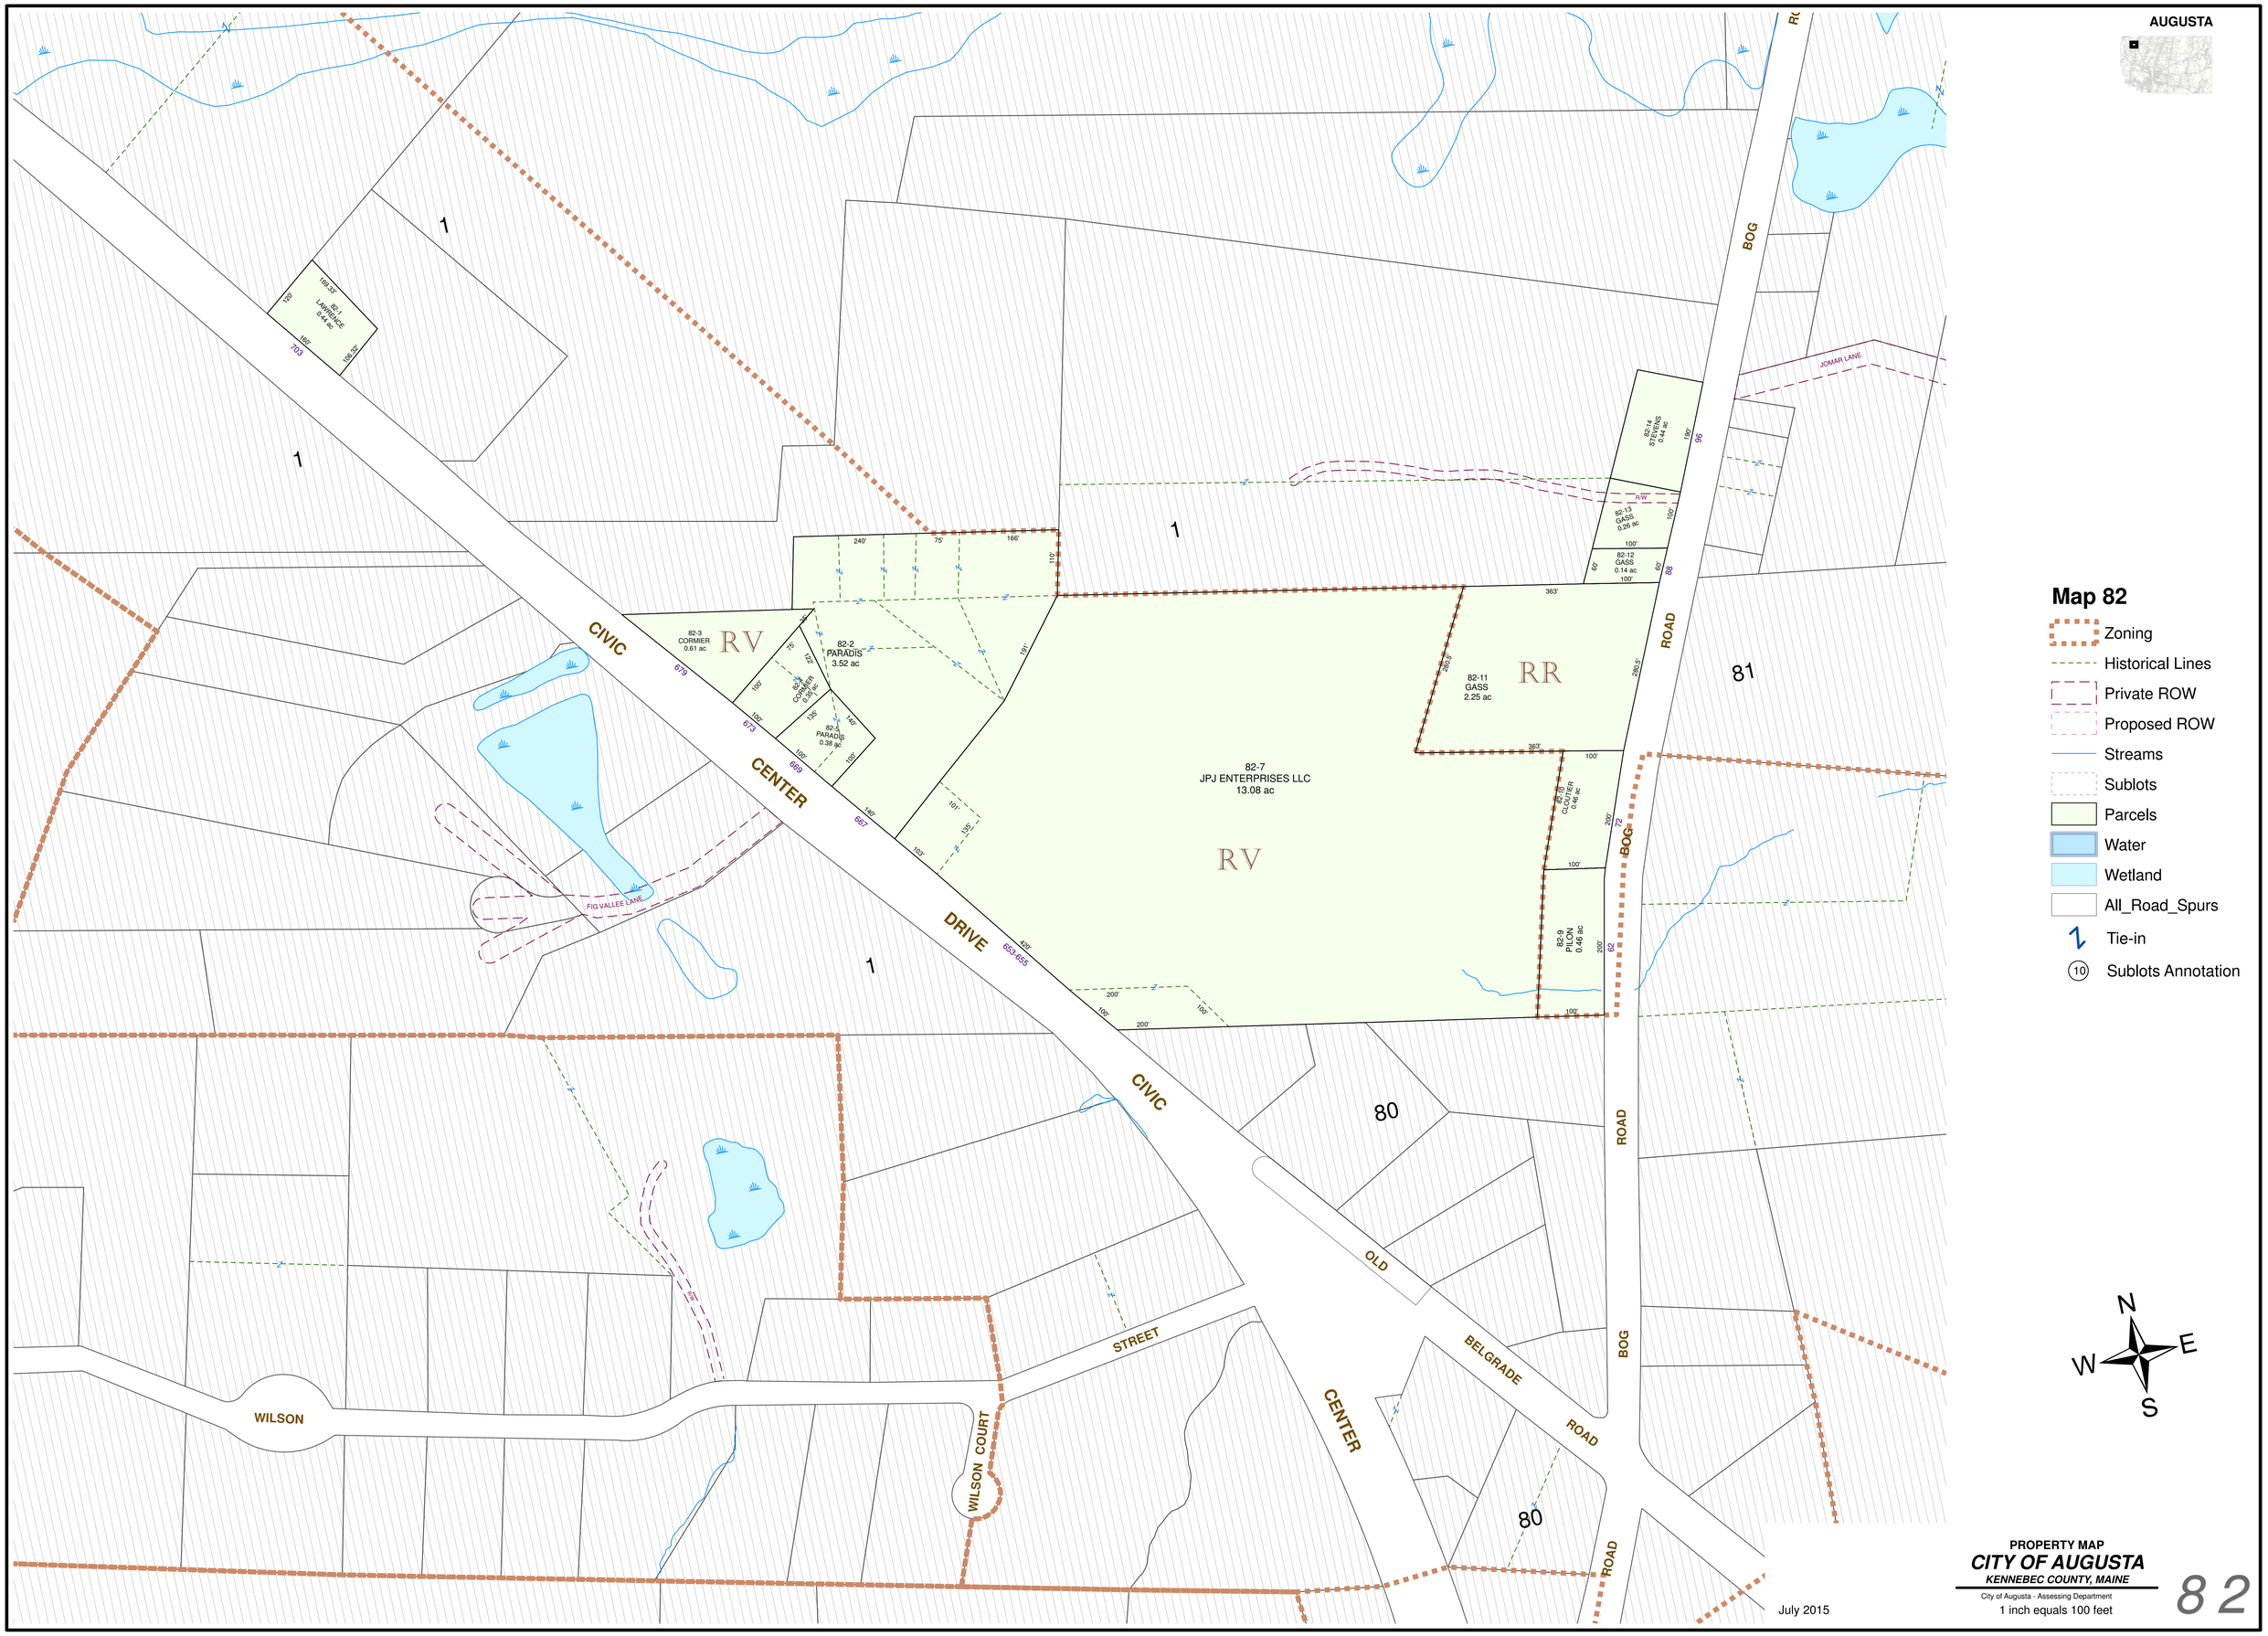
AUGUSTA
Map 82
Zoning
Historical Lines
Private ROW
Proposed ROW
Streams
Sublots
Parcels
Water
Wetland
All_Road_Spurs
Tie-in
Sublots Annotation
82-7
JPJ ENTERPRISES LLC
13.08 ac
82-2
PARADIS
3.52 ac
82-3
CORMIER
0.61 ac
82-11
GASS
2.25 ac
82-9
PILON
0.46 ac
82-12
GASS
0.14 ac
82-13
GASS
0.26 ac
82-14
STEVENS
0.44 ac
82-1
LAWRENCE
0.44 ac
RV
RR
CIVIC CENTER DRIVE
BOG ROAD
OLD BELGRADE ROAD
WILSON STREET
WILSON COURT
FIG VALLEE LANE
JOMAR LANE
1
80
81
N
E
S
W
July 2015
PROPERTY MAP
CITY OF AUGUSTA
KENNEBEC COUNTY, MAINE
City of Augusta - Assessing Department
1 inch equals 100 feet
82