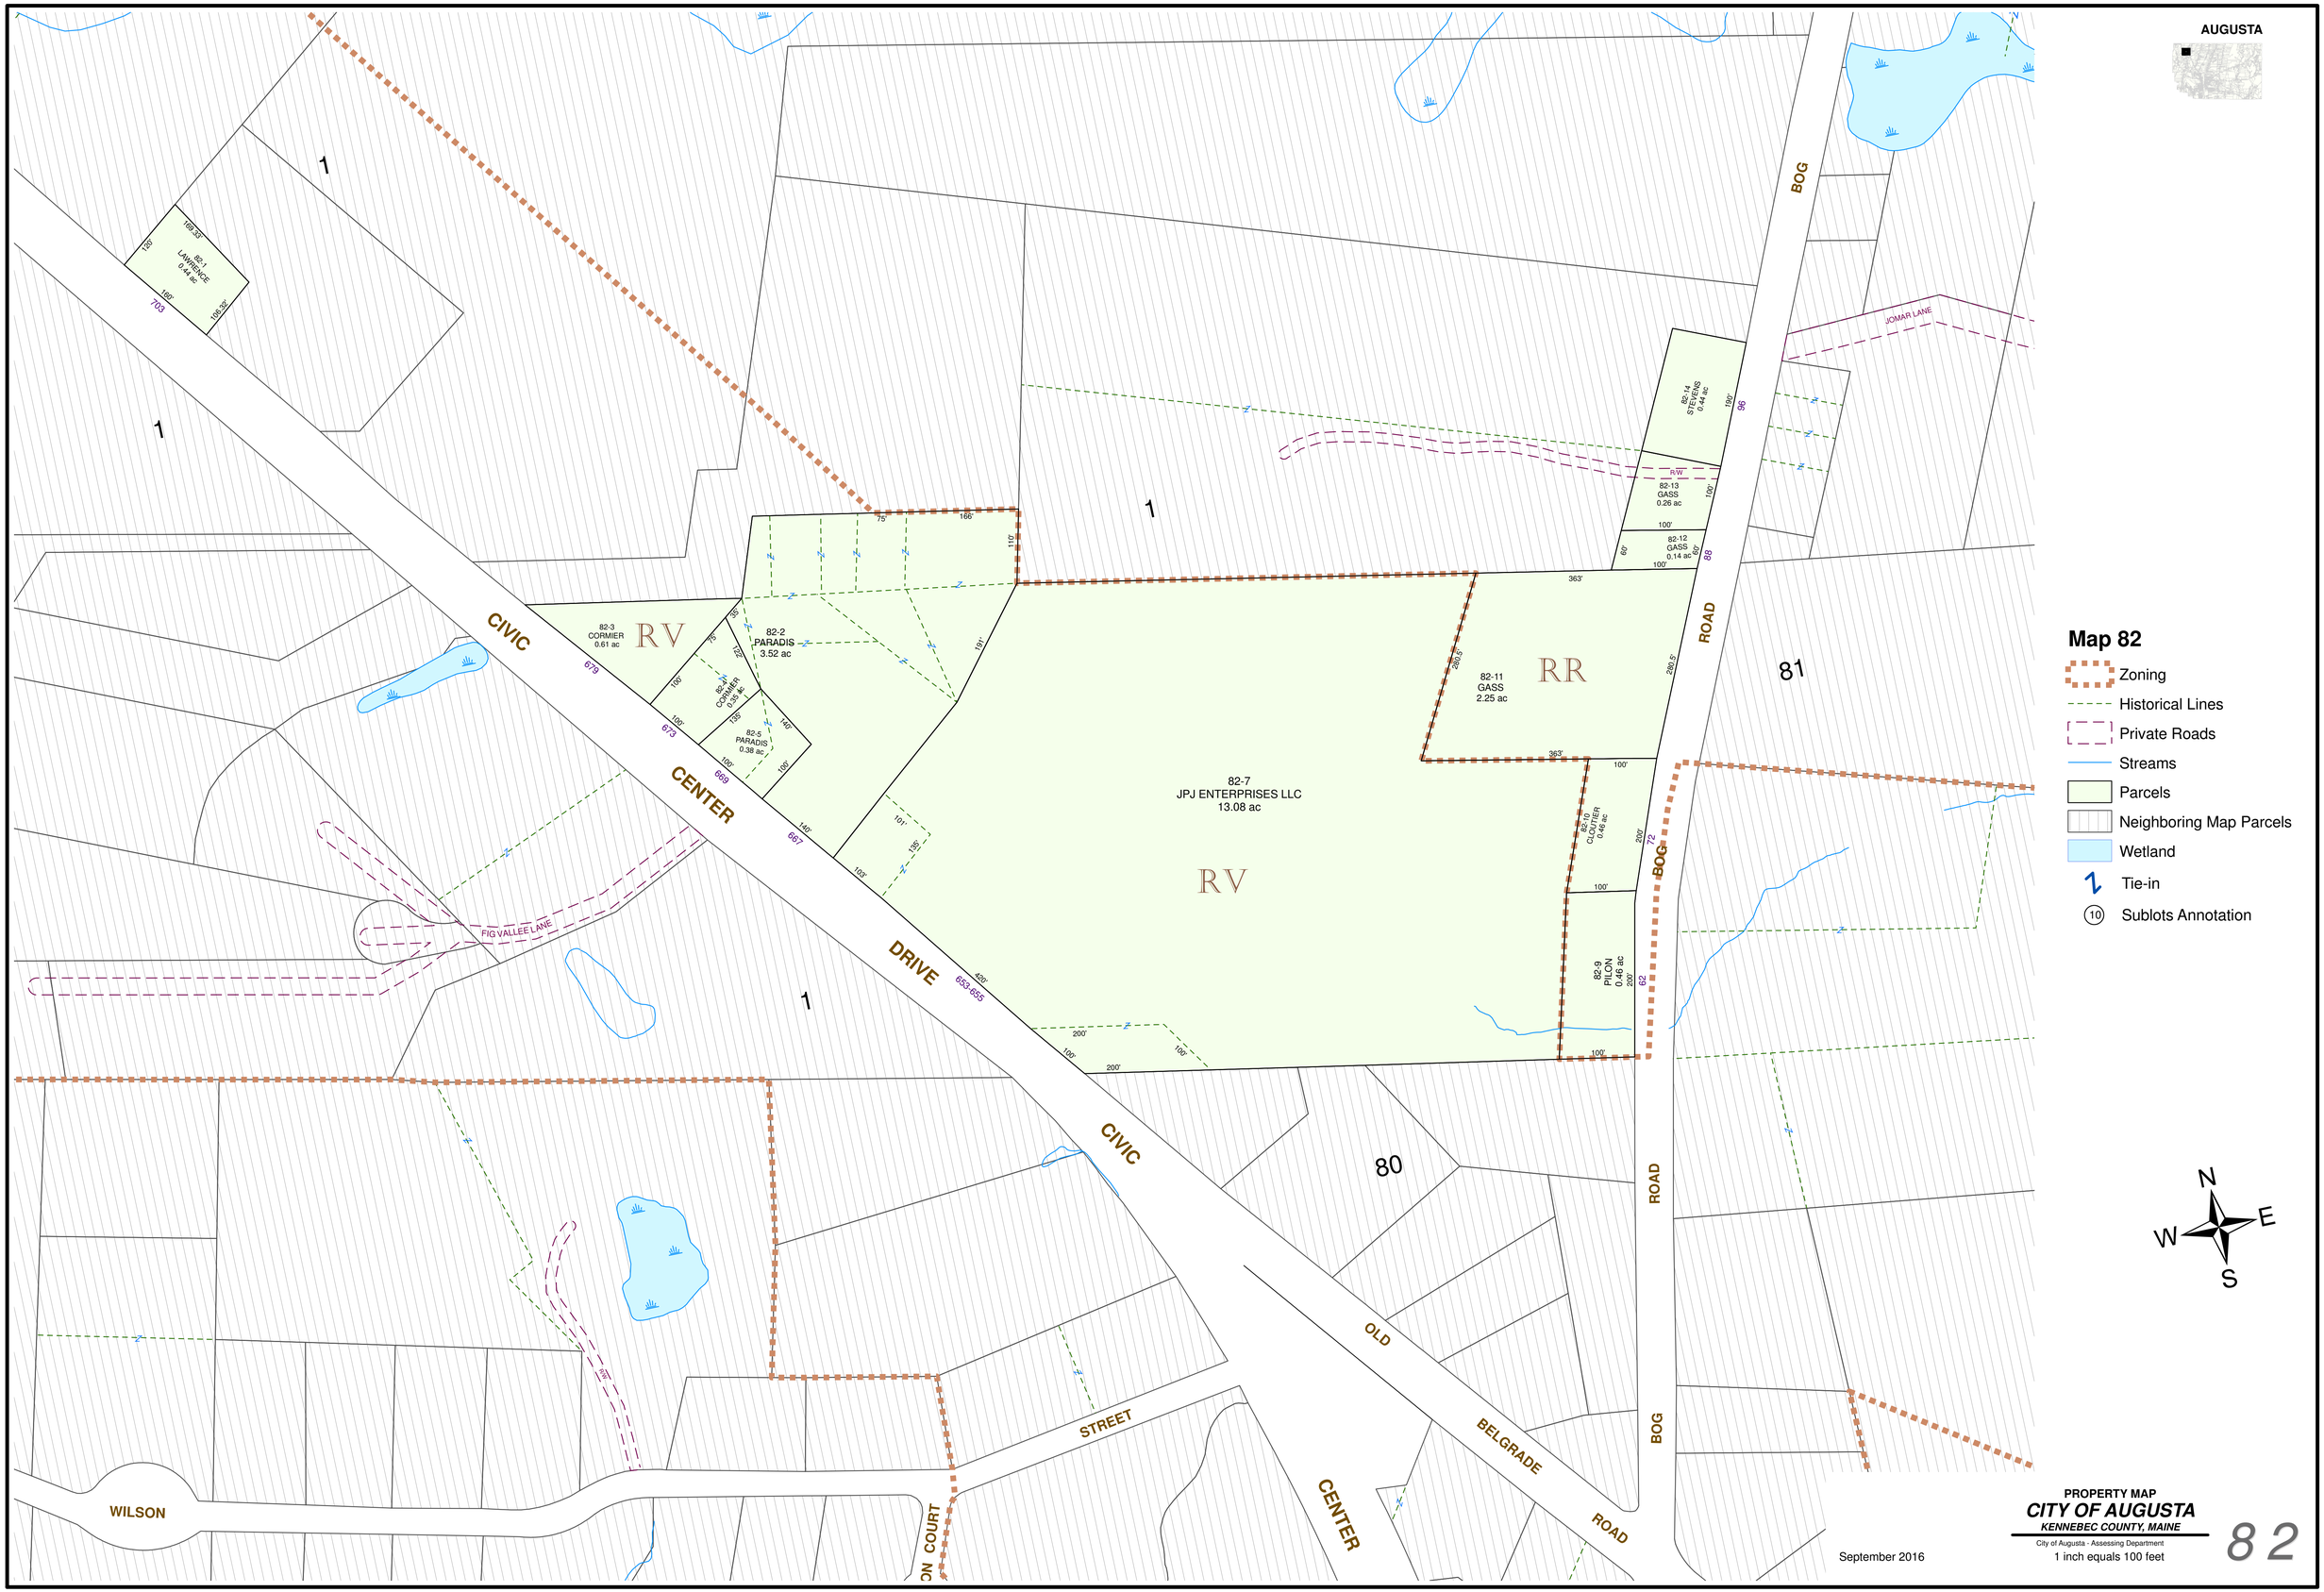
AUGUSTA
Map 82
Zoning
Historical Lines
Private Roads
Streams
Parcels
Neighboring Map Parcels
Wetland
Tie-in
Sublots Annotation
82-1
LAWRENCE
0.44 ac
82-2
PARADIS
3.52 ac
82-3
CORMIER
0.61 ac
82-4
CORMIER
0.56 ac
82-5
PARADIS
0.38 ac
82-7
JPJ ENTERPRISES LLC
13.08 ac
82-9
PILON
0.46 ac
82-10
CLOUTIER
0.46 ac
82-11
GASS
2.25 ac
82-12
GASS
0.14 ac
82-13
GASS
0.26 ac
82-14
STEVENS
0.44 ac
RV
RR
CIVIC DRIVE
CENTER STREET
OLD BELGRADE ROAD
BOG ROAD
WILSON
FIG VALLEE LANE
JOMAR LANE
1
80
81
N
E
S
W
September 2016
PROPERTY MAP
CITY OF AUGUSTA
KENNEBEC COUNTY, MAINE
City of Augusta - Assessing Department
1 inch equals 100 feet
82