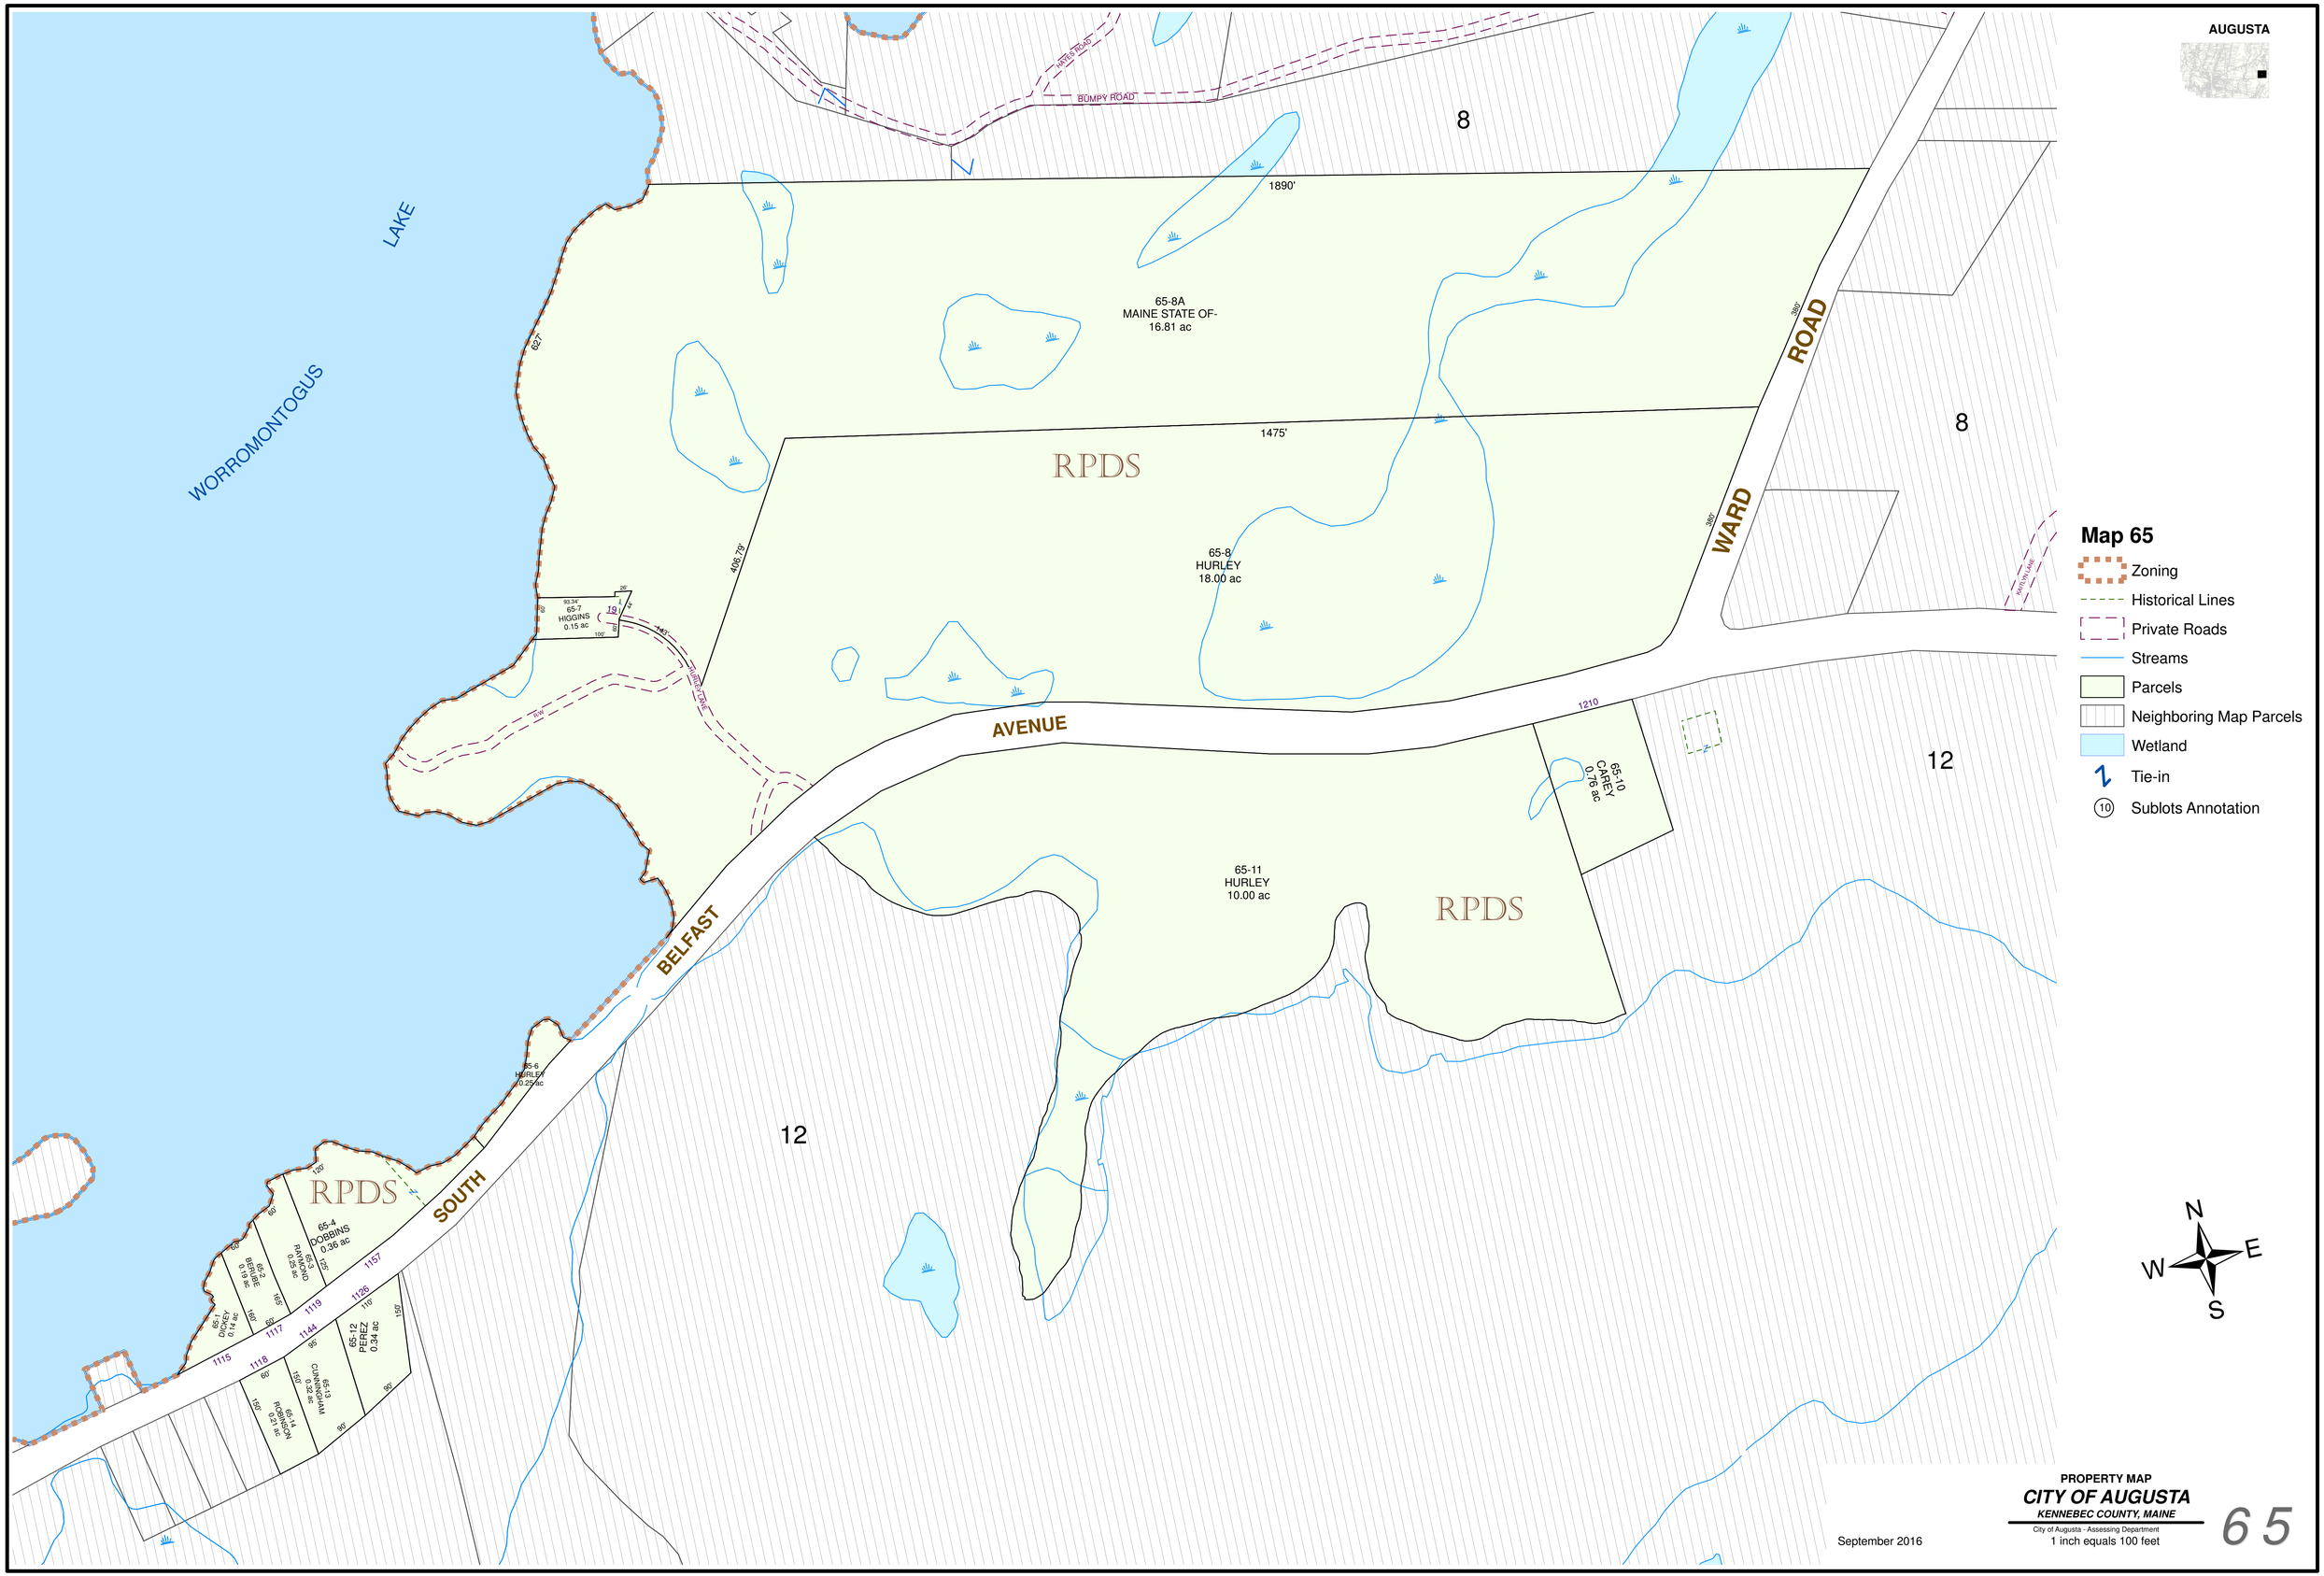
AUGUSTA
WORROMONTOGUS
LAKE
BUMPY ROAD
8
1890'
65-8A
MAINE STATE OF-
16.81 ac
1475'
RPDS
65-8
HURLEY
18.00 ac
WARD
ROAD
8
AVENUE
1210
65-10
CAREY
0.76 ac
12
65-11
HURLEY
10.00 ac
RPDS
BELFAST
12
SOUTH
RPDS
65-4
DOBBINS
0.36 ac
65-12
PEREZ
0.34 ac
65-13
CUNNINGHAM
0.32 ac
65-14
ROBINSON
0.22 ac
Map 65
Zoning
Historical Lines
Private Roads
Streams
Parcels
Neighboring Map Parcels
Wetland
Tie-in
Sublots Annotation
N
E
S
W
PROPERTY MAP
CITY OF AUGUSTA
KENNEBEC COUNTY, MAINE
City of Augusta - Assessing Department
1 inch equals 100 feet
September 2016
65