FORMS

SUBSURFACE WASTEWATER DISPOSAL SYSTEM APPLICATION

Maine Department of Human Ser
Division of Health Engineering, 10
(207) 287-5672 Fax: (207) 287-3

PROPERTY LOCATION

>> CAUTION: PERMIT REQUIRED - ATTACH IN SPACE BELOW <<

City, Town, or Plantation	AUGUSTA
Street or Road	BUCK & DOE TRAIL
Subdivision, Lot #	

AUGUSTA 5321 TOWN COPY

Date Permit Issued: 7 P 04 $ 120 P FEE ☐ If Double Fee Charged

Local Plumbing Inspector Signature L.P.I. # 18 CG

OWNER/APPLICANT INFORMATION

Name (last, first, MI): BURNIE, CHARLES ☒ Owner ☐ Applicant

Mailing Address of Owner/Applicant: 56 Lower Methodist Rd, CUMBERLAND, ME 04021

Daytime Tel. #: 207 829 5208

Municipal Tax Map # 4A Lot # 25

OWNER OR APPLICANT STATEMENT

I state and acknowledge that the information submitted is correct to the best of my knowledge and understand that any falsification is reason for the Department and/or Local Plumbing Inspector to deny a Permit.

Signature of Owner or Applicant — Date: 2 Jul 04

CAUTION: INSPECTION REQUIRED

I have inspected the installation authorized above and found it to be in compliance with the Subsurface Wastewater Disposal Rules Application.

Local Plumbing Inspector Signature — (1st) date approved — (2nd) date approved: 6/21/06

PERMIT INFORMATION

TYPE OF APPLICATION

- ☐ 1. First Time System
- ☒ 2. Replacement System
  - Type replaced: UNKNOWN
  - Year installed: UNKNOWN
- ☐ 3. Expanded System
  - ☐ a. Minor Expansion
  - ☐ b. Major Expansion
- ☐ 4. Experimental System
- ☐ 5. Seasonal Conversion

THIS APPLICATION REQUIRES

- ☐ 1. No Rule Variance
- ☐ 2. First Time System Variance
  - ☐ a. Local Plumbing Inspector Approval
  - ☐ b. State & Local Plumbing Inspector Approval
- ☒ 3. Replacement System Variance
  - ☒ a. Local Plumbing Inspector Approval
  - ☐ b. State & Local Plumbing Inspector Approval
- ☐ 4. Minimum Lot Size Variance
- ☐ 5. Seasonal Conversion Permit

DISPOSAL SYSTEM COMPONENTS

- ☒ 1. Complete Non-engineered System
- ☐ 2. Primitive System (graywater & alt. toilet)
- ☐ 3. Alternative Toilet, specify: _____
- ☐ 4. Non-engineered Treatment Tank (only)
- ☐ 5. Holding Tank, _____ gallons
- ☐ 6. Non-engineered Disposal Field (only)
- ☐ 7. Separated Laundry System
- ☐ 8. Complete Engineered System (2000 gpd or more)
- ☐ 9. Engineered Treatment Tank (only)
- ☐ 10. Engineered Disposal Field (only)
- ☐ 11. Pre-treatment, specify: _____
- ☐ 12. Miscellaneous Components

SIZE OF PROPERTY

.45 ☐ SQ. FT. ☒ ACRES

SHORELAND ZONING

☒ Yes ☐ No

DISPOSAL SYSTEM TO SERVE

- ☒ 1. Single Family Dwelling Unit, No. of Bedrooms: 3
- ☐ 2. Multiple Family Dwelling, No. of Units: _____
- ☐ 3. Other: _____ (specify)

Current Use ☒ Seasonal ☐ Year Round ☐ Undeveloped

TYPE OF WATER SUPPLY

☐ 1. Drilled Well ☐ 2. Dug Well ☐ 3. Private ☐ 4. Public ☒ 5. Other LAKE WATER

DESIGN DETAILS (SYSTEM LAYOUT SHOWN ON PAGE 3)

TREATMENT TANK

- ☒ 1. Concrete
  - ☒ a. Regular
  - ☐ b. Low Profile
- ☐ 2. Plastic
- ☐ 3. Other: _____

CAPACITY: 1000 GAL.

DISPOSAL FIELD TYPE & SIZE

- ☐ 1. Stone Bed ☐ 2. Stone Trench
- ☒ 3. Proprietary Device
  - ☐ a. cluster array ☐ c. Linear
  - ☒ b. regular load ☐ d. H-20 load
- ☐ 4. Other: _____

SIZE: 891 ☒ sq. ft. ☐ lin. ft.

GARBAGE DISPOSAL UNIT

☒ 1. No ☐ 2. Yes ☐ 3. Maybe

If Yes or Maybe, specify one below:

- ☐ a. multi-compartment tank
- ☐ b. ___ tanks in series
- ☐ c. increase in tank capacity
- ☐ d. Filter on Tank Outlet

DESIGN FLOW

891 gallons per day

BASED ON:

- ☒ 1. Table 501.1 (dwelling unit(s))
- ☐ 2. Table 501.2 (other facilities)

SHOW CALCULATIONS — for other facilites —

3.3 x 270 gpd = 891

☐ 3. Section 503.0 (meter readings) ATTACH WATER METER DATA

SOIL DATA & DESIGN CLASS

PROFILE	CONDITION	DESIGN
3	C	1

at Observation Hole # 2

Depth 15"

of Most Limiting Soil Factor: GROUND WATER TABLE

DISPOSAL FIELD SIZING

- ☐ 1. Small---2.0 sq. ft. / gpd
- ☐ 2. Medium---2.6 sq. ft. / gpd
- ☒ 3. Medium---Large 3.3 sq. ft / gpd
- ☐ 4. Large---4.1 sq. ft. / gpd
- ☐ 5. Extra Large---5.0 sq. ft. / gpd

EFFLUENT/EJECTOR PUMP

- ☐ 1. Not Required
- ☐ 2. May Be Required
- ☒ 3. Required

Specify only for engineered systems:

DOSE: _____ gallons

SITE EVALUATOR STATEMENT

I certify that on 21 JUN 03 (date) I completed a site evaluation on this property and state that the data reported are accurate and that the proposed system is in compliance with the State of Maine Subsurface Wastewater Disposal Rules (10-144A CMR 241).

Site Evaluator Signature ADAM J. OGDEN — SE # 278 — Date 7-03-03

ADAM OGDEN #278 LICENSED SITE EVALUATOR

ADAM J. OGDEN — Site Evaluator Name Printed

207-839-3350 — Telephone Number

E-mail Address

Note: Changes to or deviations from the design should be confirmed with the Site Evaluator.

HHE-200 Rev. 8/01

SUBSURFACE WASTEWATER DISPOSAL SYSTEM APPLICATION

Department of Human Services
Division of Health Engineering
(207) 287-5672 FAX (207) 287-4172

Town, City, Plantation	Street, Road, Subdivision	Owner's Name
AUGUSTA	BUCK & DOE TRAIL	BURNIE, CHARLES

SUBSURFACE WASTEWATER DISPOSAL PLAN

SCALE 1" = 20' FT

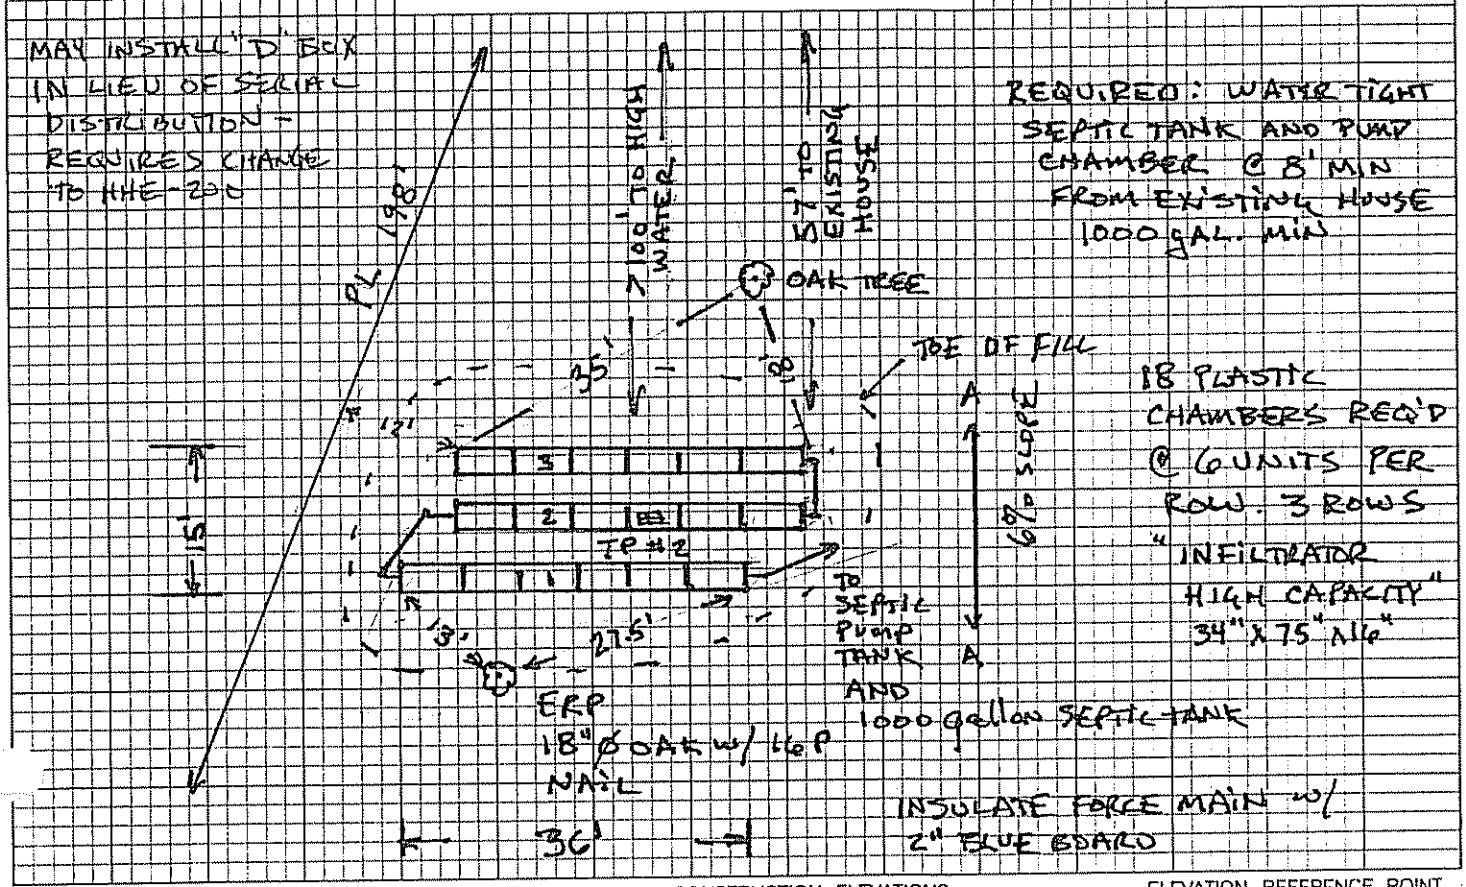

FILL REQUIREMENTS		CONSTRUCTION ELEVATIONS		ELEVATION REFERENCE POINT
Depth of Fill (Upslope)	17" 17"	Finished Grade Elevation @ Row 1	-19	Location & Description 18" Ø OAK w/ 16P NAIL @ 2'-11" A.G.
Depth of Fill (Downslope)	22"	Top of Distribution Pipe or Proprietary Device	-27	
		Bottom of Disposal Area @ Row 1	-43.0"	Reference Elevation 0.0"

DISPOSAL AREA CROSS SECTION

SCALE:
VERTICAL: 1" = 5'
HORIZONTAL 1" = 5'

Row	Bottom	Top
2	-46	-30
3	-49	-33

NOTE: SCARIFY ALL GROUND TO BE FILLED. USE COARSE GRAVELLY SAND WITHIN 3' OF CHAMBERS. REMAINING FILL: LOAMY SAND (NO CLAY)

FILL EXTENSIONS MAY BE REDUCED TO 3:1 W/ LPI APPROVAL

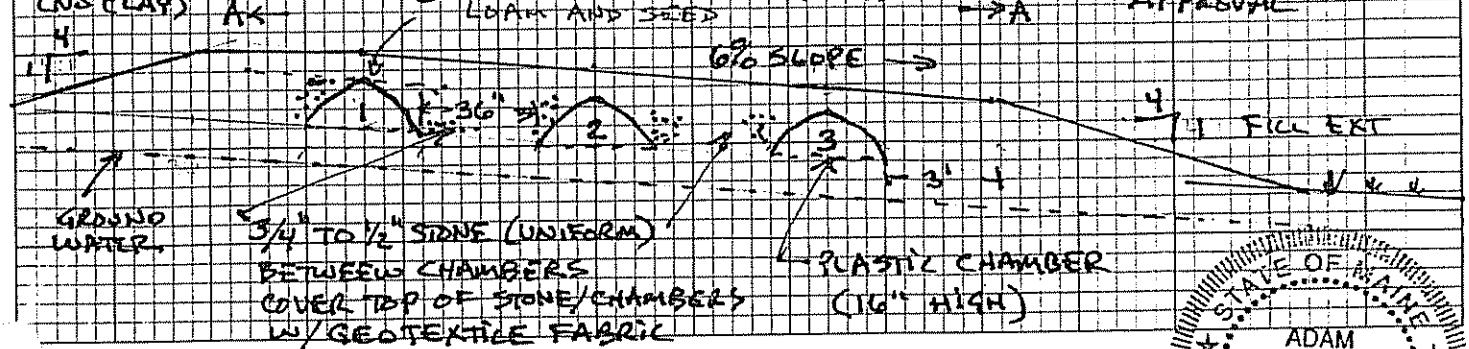

Site Evaluator Signature	SE #	Date
	278	7-3-03

ADAM J. OGDEN

STATE OF MAINE
ADAM J. OGDEN #278
LICENSED SITE EVALUATOR

SUBSURFACE WASTEWATER DISPOSAL SYSTEM APPLICATION

Department of Human Services
Division of Health Engineering
(207) 287-5672 FAX (207) 287-4172

Town, City, Plantation: AUGUSTA
Street, Road Subdivision: BUCK & DOE TRAIL
Owner's Name: BURNIE, CHARLES

SITE PLAN

Scale 1" = 50 Ft. or as shown

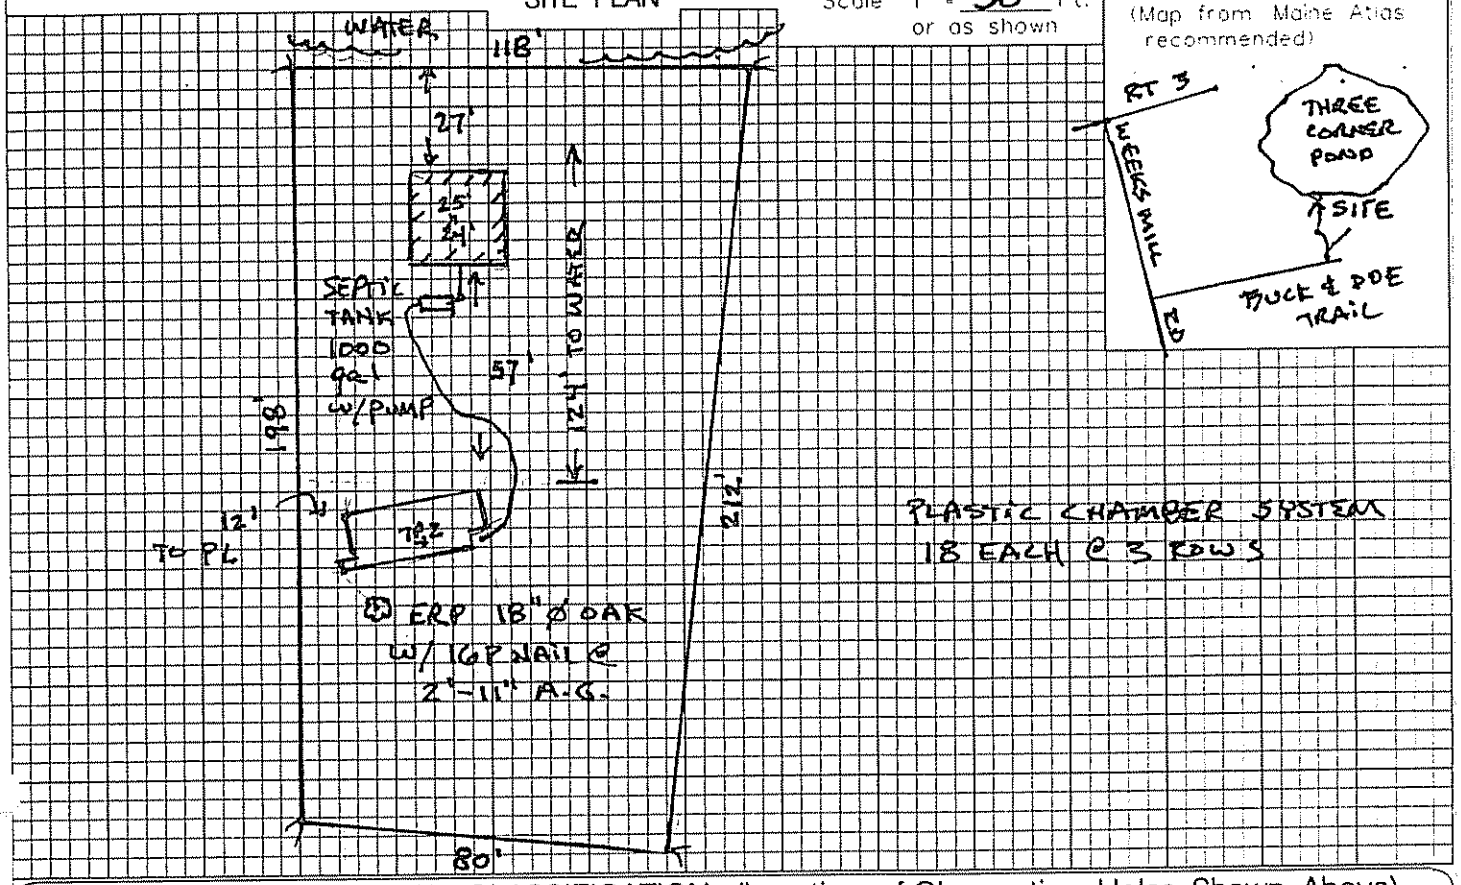

SITE LOCATION PLAN

(Map from Maine Atlas recommended)

SOIL DESCRIPTION AND CLASSIFICATION (Location of Observation Holes Shown Above)

Observation Hole 2 ☒ Test Pit ☐ Boring
1 " Depth of Organic Horizon Above Mineral Soil

Depth below mineral soil surface (inches)	Texture	Consistency	Color	Mottling
0–10	LOAMY SAND ↓ SANDY GRAVEL ↓	FRIABLE SOME COBBLES ↓	RED ↓ YELLOW ↓	NE ↓ FAINT
20–50		FIRM RESTRICTIVE LAYER @ 18" GROUND WATER @ 15"		

Soil Classification		Slope	Limiting Factor	
3 Profile	C Condition	6 %	15 "	☒ Ground Water ☐ Restrictive Layer ☐ Bedrock ☐ Pit Depth

Observation Hole _____ ☐ Test Pit ☐ Boring
_____ " Depth of Organic Horizon Above Mineral Soil

Depth below mineral soil surface (inches)	Texture	Consistency	Color	Mottling
0–50				

Soil Classification		Slope	Limiting Factor	
Profile	Condition	%	"	☐ Ground Water ☐ Restrictive Layer ☐ Bedrock ☐ Pit Depth

ADAM J. OGDEN #278 LICENSED SITE EVALUATOR

Site Evaluator Signature: ADAM J. OGDEN

278 "SE"

7-3-03 Date

REPLACEMENT SYSTEM VARIANCE REQUEST

THE LIMITATIONS OF THE REPLACEMENT SYSTEM VARIANCE REQUEST

This form shall be attached to an application (HHE-200) for the proposed replacement system which requires a variance to the Rules. The LPI shall review the Replacement System Variance Request an HHE-200 and may approve the Request if all of the following requirements can be met, and the variance(s) requested fall within the limits of LPI's authority.

1. The proposed design meets the definition of a Replacement System as defined in the Rules (Sec. 2006)
2. There will be no change in use of the structure except as authorized for one-time exempted expansions outside the shoreland zone of major waterbodies/courses.
3. The replacement system is determined by the Site Evaluator and LPI to be the most practical method to treat and dispose of the wastewater.
4. The BOD5 plus S.S. content of the wastewater is no greater than that of normal domestic effluent.

GENERAL INFORMATION Town of Augusta

Permit No. 5321 Date Permit Issued 7/8/04

Property Owner's Name: Charles Burnie Tel. No.: 207-829-5208

System's Location: Buck & Doe Trail - Augusta 4A-25

Property Owner's Address: 56 Lower Methodist Road, Cumberland, ME. 04021

(if different from above)

SPECIFIC INSTRUCTIONS TO THE:

LOCAL PLUMBING INSPECTOR (LPI):

If any of the variances exceed your approval authority and/or do not meet all of the requirements listed under the Limitations Section above, then you are to send this Replacement System Variance Request, along with the Application, to the Department for review and approval consideration before issuing a Permit. (See reverse side for Comments Section and your signature.)

SITE EVALUATOR:

If after completing the Application, you find that a variance for the proposed replacement system is needed, complete the Replacement Variance Request with your signature on reverse side of form.

PROPERTY OWNER:

If has been determined by the Site Evaluator that a variance to the Rules is required for the proposed replacement system. This variance request is due to physical limitations of the site and/or soil conditions. Both the Site Evaluator and the LPI have considered the site/soil restrictions and have concluded that a replacement system in total compliance with the Rules is not possible.

PROPERTY OWNER

I understand that the proposed system requires a variance to the Rules. Should the proposed system malfunction, I release all concerned provided they have performed their duties in a reasonable and proper manner, and I will promptly notify the Local Plumbing Inspector and make any corrections required by the Rules. By signing the variance request form, I acknowledge permission for representatives of the Department to enter onto the property to perform such duties as may be necessary to evaluate the variance request.

SIGNATURE OF OWNER — DATE: 2 July 2004

LOCAL PLUMBING INSPECTOR

I, George H. Lowe Jr, the undersigned, have visited the above property and have determined to the best of my knowledge that it cannot be installed in compliance with the Rules. As a result of my review of the Replacement Variance Request, the Application, and my on-site investigation, I (**check and complete either a or b**):

☒ a. (☒ approve, ☐ disapprove) the variance request based on my authority to grant this variance. Note: If the LPI does not give his approval, he shall list his reasons for denial in **Comments** Section below and return to the applicant. --OR--

☐ b. find that one or more of the requested Variances exceeds my approval authority as LPI. I (☐ recommend, ☐ do not recommend) the Department's approval of the variances. Note: If the LPI does not recommend the Department's approval, the reasons shall be stated in Comments Section below as to why the proposed replacement system is not being recommended.

Comments:

LPI SIGNATURE — DATE: 7/9/04

HHE-204 Rev 10 02

VARIANCE CATEGORY	LIMIT OF LPI'S APPROVAL AUTHORITY						VARIANCE REQUESTED TO:	
SOILS								
Soil Profile	Ground Water Table			to 7"				inches
Soil Condition	Restrictive Layer			to 7"				inches
from HHE-200	Bedrock			to 12"				inches
SETBACK DISTANCES (in feet)	Disposal Fields			Septic Tanks			Disposal Fields	Septic Tanks
From	Less than 1000 gpd	1000 to 2000 gpd	Over 2000 gpd	Less than 1000 gpd	1000 to 2000 gpd	Over 2000 gpd	To	To
Wells with water usage of 2000 or more gpd or public water supply wells	300 ft [a]	300 ft [a]	300 ft [a]	100 ft [a]	100 ft [a]	100 ft [a]		
Owner's wells	100 down to 60 ft	200 down to 100 ft	300 down to 150 ft	100 down to 50 ft [b]	100 down to 50 ft	100 down to 50 ft		
Neighbor's wells	100 down to 60 ft [b]	200 down to 120 ft [b]	300 down to 180 ft [b]	100 down to 50 ft [b]	100 down to 75 ft [b]	100 down to 75 ft [b]		
Water supply line	10 ft [a]	20 ft [a]	25 ft [a]	10 ft [a]	10 ft [a]	10 ft [a]		
Water course, major - for replacements only, see Table 400.4 for major expansions	100 down to 60 ft	200 down to 120 ft	300 down to 180 ft	100 down to 50 ft	100 down to 50 ft	100 down to 50 ft		50'
Water course, minor	50 down to 25 ft	100 down to 50 ft	150 down to 75 ft	50 down to 25 ft	50 down to 25 ft	50 down to 25 ft		
Drainage ditches	25 down to 12 ft	50 down to 25 ft	75 down to 35 ft	25 down to 12 ft	25 down to 12 ft	25 down to 12 ft		
Edge of fill extension -- Coastal wetlands, special freshwater wetlands, great ponds, rivers, streams	25 ft [d]	25 ft [d]	25 ft [d]	25 ft [d]	25 ft [d]	25 ft [d]		
Slopes greater than 3:1	10 ft	18 ft	25 ft	N/A	N/A	N/A		
No full basement [e.g. slab, frost wall, columns]	15 down to 7 ft	30 down to 15 ft	40 down to 20 ft	8 down to 5 ft	14 down to 7 ft	20 down to 10 ft		
Full basement [below grade foundation]	20 down to 10 ft	30 down to 15 ft	40 down to 20 ft	8 down to 5 ft	14 down to 7 ft	20 down to 10 ft		
Property lines	10 down to 5 ft [c]	18 down to 9 ft [c]	20 down to 10 ft [c]	10 down to 4 ft [c]	15 down to 7 ft [c]	20 down to 10 ft [c]		
Burial sites or graveyards, measured from the down toe of the fill extension	25 ft	25 ft	25 ft	25 ft	25 ft	25 ft		

OTHER

1. Fill extension Grade - to 3:1
2.
3.

Footnotes: [a.] Single-family well setbacks may be reduced as prescribed in Section 701.2.
[b.] This distance may be reduced to 25 feet, if the septic or holding tank is tested in the plumbing inspector's presence and shown to be watertight or of monolithic construction .
[c.] Additional setbacks may be needed to prevent fill material extensions from encroaching onto abutting property.
[d.] Additional setbacks may be required by local Shoreland zoning.
[e.] Natural Resource Protection Act requires a 25 feet setback, on slopes of less than 20%, from the edge of soil disturbance and 100 feet on slopes greater than 20%. See Chapter 15.
[f.] May not be any closer to neighbors well than the existing disposal field or septic tank unless written permission is granted by the neighbor. This setback may be reduced for single family houses with Department approval. See Section 702.3.
[g.] The fill extension shall reach the existing ground before the 3:1 slope or within 100 feet of the disposal field.
[h.] See Section 1402.10 for special procedures when these minimum setbacks cannot be achieved.

SITE EVALUATOR'S SIGNATURE

7-23-03
DATE

STATE OF MAINE ADAM OGDEN #278 LICENSED SITE EVALUATOR

FOR USE BY THE DEPARTMENT ONLY

The Department has reviewed the variance(s) and (☐ does ☐ does not) give its approval. Any additional requirements, recommendations, or reasons for the Variance denial, are given in the attached letter.

SIGNATURE OF THE DEPARTMENT

DATE

Page 2, HHE-204 Rev 10/02

Rated By Surface area, not storage volume

STATE OF MAINE
DEPARTMENT OF HEALTH AND HUMAN SERVICES
DIVISION OF ENVIRONMENTAL HEALTH
286 WATER STREET
AUGUSTA, MAINE
04333-0011

John Elias Baldacci
Governor

John R. Nicholas
Commissioner

October 11, 2005

Infiltrator Systems, Inc.
Attn.: Guy Dalton, P.E.
47 Waterman Drive
East Longmeadow, MA 01028

Subject: Size Rating, Infiltrator Quick 4

Dear Mr. Dalton:

This office has received several inquiries from installers and designers concerning the use of Infiltrator Quick 4 chambers when conventional Infiltrator chambers are specified on in the designs.

It is the determination of the Division of Environmental Health that Infiltrator Quick 4 chambers are an acceptable substitute for conventional Infiltrator chambers, provided that the overall size and capacity of the disposal area is not diminished below the design.

Further, Infiltrator Quick 4 chambers are an acceptable substitute for other plastic chambers, provided that the overall size and capacity of the disposal area is not diminished below the design, and provided that the design is not limited to one brand of chamber.

If you have any further questions, please feel free to contact me at (207) 287-5695.

Sincerely

James A. Jacobsen

James A. Jacobsen, Environmental Specialist IV
Wastewater and Plumbing Control Program
Division of Health Engineering
e-mail: james.jacobsen@maine.gov

/jaj

xc: File
Bruce Johnson via e-mail

The Quick4™ High Capacity Chamber

Row should be a minimum of 375 feet in length

INFILTRATOR SYSTEMS INC
Environmental Onsite Wastewater Solutions™

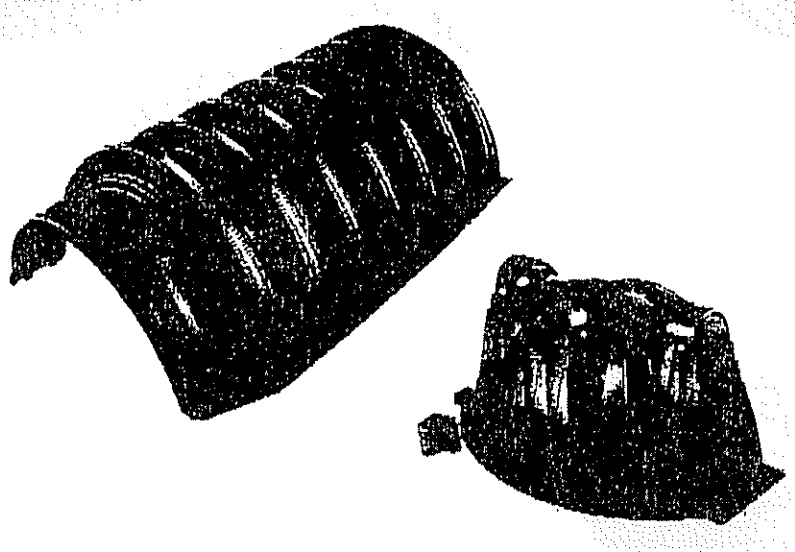

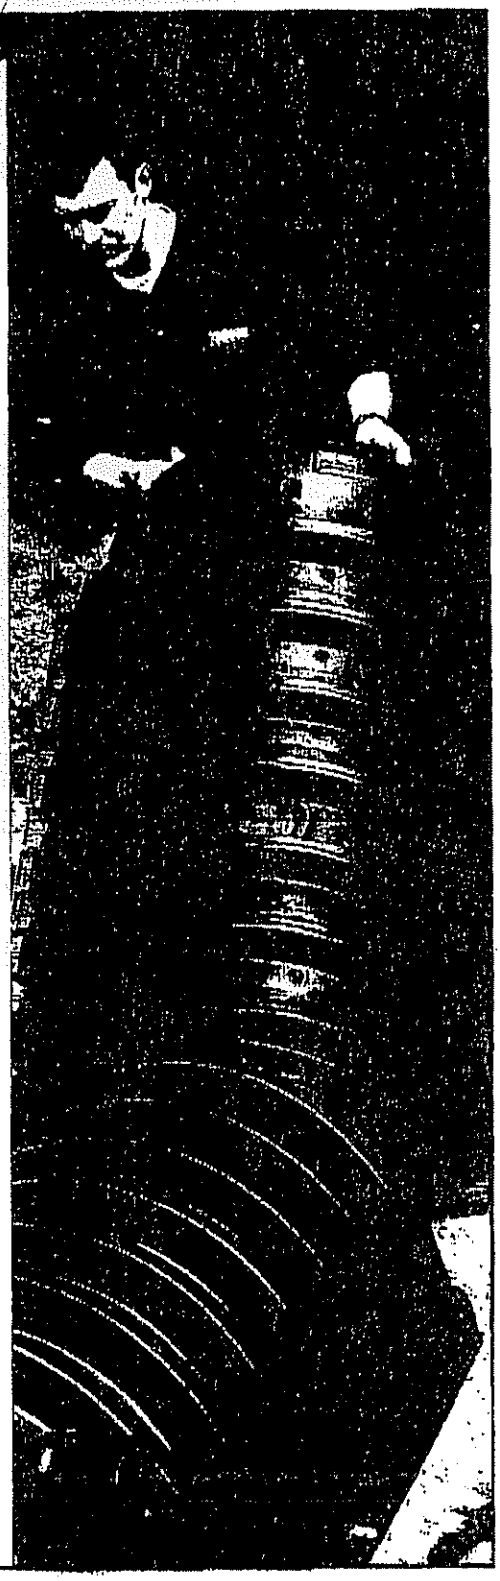

The evolutionary patent-pending Quick4™ High Capacity Chamber fits in a 36" wide trench and is ideal for curved or straight systems. It features the patent-pending Contour Swivel Connection™ which permits 10-degree turns, right or left. The MultiPort™ end cap allows multiple piping options and eliminates pipe fittings. The chamber's four-foot length provides optimal installation flexibility.

The Quick4 High Capacity Chamber Offers You These Unique Benefits:

- Advanced contouring connections swivel 10-degrees, right or left
- Patent-pending StraightLock™ Tabs ensure a straight connection in bed and mound applications
- Compact nesting provides more trench length in an equivalent stack height
- Lightweight chambers are easy to handle and install
- The Quick4 High Capacity Chamber supports wheel loads of 16,000 lbs/axle with only 6" of cover

The MultiPort End Cap Offers These Unique Benefits:

- Patent-pending tear-out seals on inlet ports provide a tight fit to the pipe
- Eight molded-in inlets/outlets allow for maximum piping flexibility
- Multiple ports eliminate pipe fittings and make looping ends easy
- Patent-pending MultiPort end cap fits on either end of the Quick4 High Capacity Chamber

Infiltrator is the number-one septic leachfield chamber system in the onsite industry, with over 27 million units in-ground in all 50 states and 24 countries.

Approved in _____

The Quick4™ High Capacity Chamber

The Quick4 High Capacity Chamber

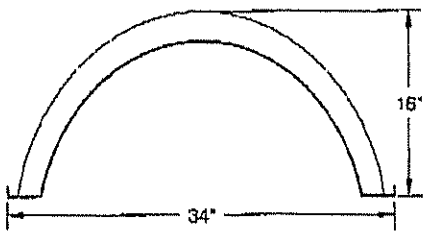

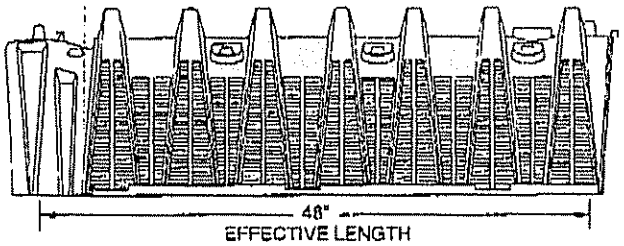

MultiPort End Cap

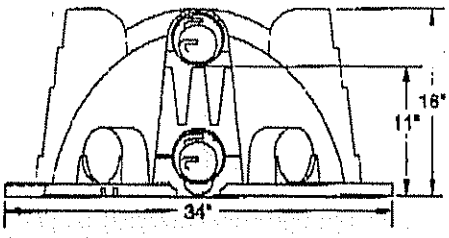

FRONT VIEW

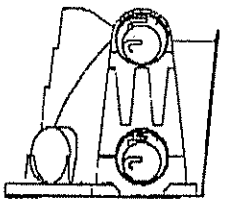

SIDE VIEW

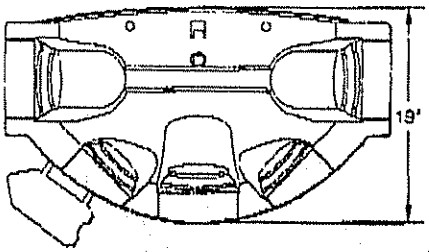

TOP VIEW

Quick4 High Capacity Chamber Specifications

Size (W x L x H) .....34" x 53" x 16" (86 cm x 135 cm x 41 cm)	Storage Capacity .....62 gal (235 L)
Effective Length .....48" (122 cm)	Invert Height.....11" (28 cm)

INFILTRATOR SYSTEMS, INC. STANDARD LIMITED WARRANTY

(a) The structural integrity of each chamber, end plate, wedge and other accessory manufactured by Infiltrator ("Units"), when installed and operated in a leachfield of an onsite septic system in accordance with Infiltrator's instructions, is warranted to the original purchaser ("Holder") against defective materials and workmanship for one year from the date that the septic permit is issued for the septic system containing the Units; provided, however, that if a septic permit is not required by applicable law, the warranty period will begin upon the date that installation of the septic system commences. To exercise its warranty rights, Holder must notify Infiltrator in writing at its Corporate Headquarters in Old Saybrook, Connecticut within fifteen (15) days of the alleged defect. Infiltrator will supply replacement Units for Units determined by Infiltrator to be covered by this Limited Warranty. Infiltrator's liability specifically excludes the cost of removal and/or installation of the Units.

(b) THE LIMITED WARRANTY AND REMEDIES IN SUBPARAGRAPH (a) ARE EXCLUSIVE. THERE ARE NO OTHER WARRANTIES WITH RESPECT TO THE UNITS, INCLUDING NO IMPLIED WARRANTIES OF MERCHANTABILITY OR FITNESS FOR A PARTICULAR PURPOSE.

(c) This Limited Warranty shall be void if any part of the chamber system is manufactured by anyone other than Infiltrator. The Limited Warranty does not extend to incidental, consequential, special or indirect damages. Infiltrator shall not be liable for penalties or liquidated damages, including loss of production and profits, labor and materials, overhead costs, or other losses or expenses incurred by the Holder or any third party. Specifically excluded from Limited Warranty coverage are damage to the Units due to ordinary wear and tear, alteration, accident, misuse, abuse or neglect of the Units; the Units being subjected to vehicle traffic or other conditions which are not permitted by the installation instructions; failure to maintain the minimum ground covers set forth in the installation instructions; the placement of improper materials into the system containing the Units; failure of the Units or the septic system due to improper siting or improper sizing, excessive water usage, improper grease disposal, or improper aeration, or any other event not caused by Infiltrator. This Limited Warranty shall be void if the Holder fails to comply with all of the terms set forth in this Limited Warranty. Further, in no event shall Infiltrator be responsible for any loss or damage to the Holder, the Units, or any third party resulting from installation or shipment, or from any product liability claims of Holder or any third party. For this Limited Warranty to apply, the Units must be installed in accordance with all site conditions required by state and local codes, all other applicable laws, and Infiltrator's installation instructions.

(d) No representative of Infiltrator has the authority to change or extend this Limited Warranty. No warranty applies to any party other than the original Holder.

* * * * * * *

The above represents the Standard Limited Warranty offered by Infiltrator. A limited number of states and counties have different warranty requirements. Any purchaser of Units should contact Infiltrator's Corporate Headquarters in Old Saybrook, Connecticut, prior to such purchase, to obtain a copy of the applicable warranty, and should carefully read that warranty prior to the purchase of Units. Environmental Onsite Wastewater Solutions SM 6 Business Park Road • P.O. Box 768 Old Saybrook, CT 06475 860-577-7000 • FAX 860-577-7001 1-800-221-4436 www.infiltratorsystems.com

INFILTRATOR® SYSTEMS INC
Environmental Onsite Wastewater Solutions℠
6 Business Park Road • P.O. Box 768
Old Saybrook, CT 06475
860-577-7000 • FAX 860-577-7001
1-800-221-4436
www.infiltratorsystems.com

For technical assistance, installation instructions or customer service, call Infiltrator Systems at 1-800-221-4436.

U.S. Patents: 4,759,661; 6,017,041; 5,156,488; 5,336,017; 5,401,116; 5,401,450; 5,511,903; 5,716,163; 5,588,778; 5,839,844
Canadian Patents: 1,339,959; 2,004,564 Other patents pending.

Infiltrator, Equalizer and SideWinder are registered trademarks of Infiltrator Systems Inc. Infiltrator is a registered trademark in France. Infiltrator Systems Inc. is a registered trademark in Mexico. ChamberSpacer, Contour, Contour Swivel Connection, MicroLeaching, MultiPort, PolyTuff, PostLock, Quick4, QuickCut, QuickPlay, SnapLock and StraightLock are trademarks of Infiltrator Systems Inc. © 2005 Infiltrator Systems Inc. Printed in U.S.A.

Q130605WA-C